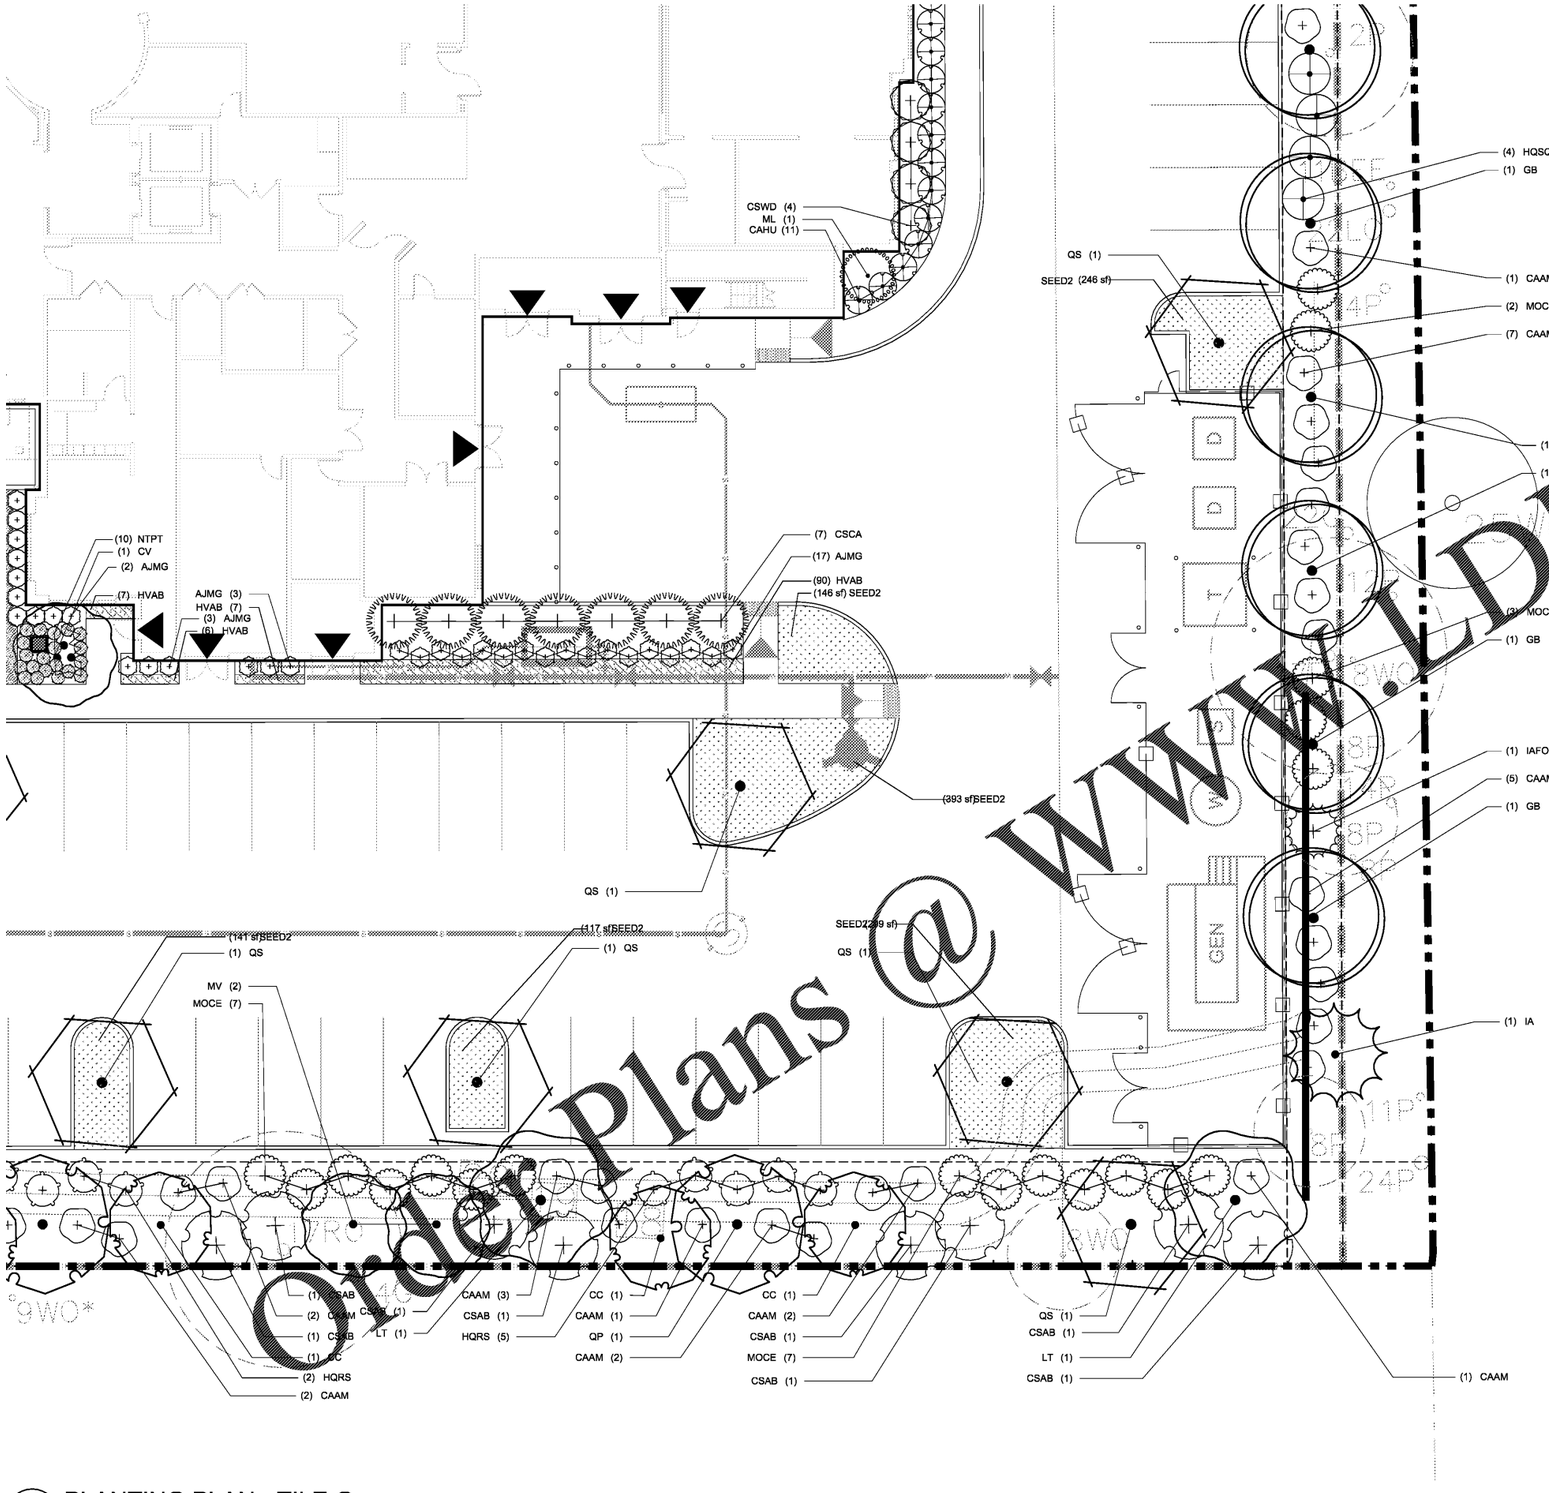

Order Plans @ WWW.LDLine.com

1 L4-16 PLANTING PLAN - TILE G

PLAN

1" = 10'

(SEE SHEET L4-20 FOR PLANT SCHEDULE)

PLANT SCHEDULE

TREES	BOTANICAL NAME / COMMON NAME
CC	CERCIS CANADENSIS `APPALACHIAN RED` / APPALACHIAN RED EASTERN REDBUD
CV	CHIONANTHUS VIRGINICUS / WHITE FRINGETREE
CF	CORNUS FLORIDA `CHEROKEE PRINCESS` / CHEROKEE PRINCESS DOGWOOD
GB	GINKGO BILOBA / JAPANESE GINGKO
GT	GLEDITSIA TRIACANTHOS INERMIS `MORAINE` / MORAINE HONEYLOCUST
HI	HAMAMELIS X INTERMEDIA `ARNOLD PROMISE` / ARNOLD PROMISE WITCH HAZEL
IO	ILEX OPACA `JERSEY PRINCESS` / JERSEY PRINCESS HOLLY
LN	LAGERSTROEMIA INDICA X FAURIEI `NATCHEZ` / NATCHEZ CRAPE MYRTLE
LT	LIRIODENDRON `TULIPIFERA `MAJESTIC BEAUTY` TM / MAJESTIC BEAUTY TULIP TREE
ML	MAGNOLIA GRANDIFLORA `LITTLE GEM` / DWARF SOUTHERN MAGNOLIA
MC	MAGNOLIA STELLATA `CENTENNIAL` / STAR MAGNOLIA
MV	MAGNOLIA VIRGINIANA `JIM WILSON MOONGLOW` / MOONGLOW SWEETBAY MAGNOLIA
MS	MAGNOLIA SOULANGIANA `ALEXANDRINA` / SAUCER MAGNOLIA MULTI-TRUNK
QP	QUERCUS PHELLOS / WILLOW OAK
QS	QUERCUS SHUMARDII / SHUMARD RED OAK

MITIGATION TREES	BOTANICAL NAME / COMMON NAME
AR	ACER RUBRUM `RED SUNSET` / RED SUNSET MAPLE
BN	BETULA NIGRA `HERITAGE` / HERITAGE RIVER BIRCH
CB	CARPINUS BETULUS `FASTIGIATA` / UPRIGHT EUROPEAN HORNBEAN
MG	MAGNOLIA GRANDIFLORA `MAJESTIC BEAUTY` TM / MAJESTIC BEAUTY SOUTHERN MAGNOLIA
QE	QUERCUS VIRGINIANA / SOUTHERN LIVE OAK
QV	QUERCUS VIRGINIANA `CATHEDRAL` / CATHEDRAL LIVE OAK

SHRUBS	BOTANICAL NAME / COMMON NAME
AEPA	AESCULUS PARVIFLORA / BOTTLEBRUSH BUCKEYE
AAER	ASTILBE X ARENDSII `ERIKA` / FALSE SPIRAEA
AIMG	AZALEA INDICA `MRS. G.G. GERBING` / MRS. G.G. GERBING AZALEA
BDBK	BUDDLEJA DAVIDII `BLACK KNIGHT` / BLACK KNIGHT BUTTERFLY BUSH
CAAM	CALICARPA AMERICANA / AMERICAN BEAUTYBERRY
CAWP	CALLICARPA AMERICANA `WELCH`S PINK` / AMERICAN BEAUTYBERRY
CAFL	CALYCANTHUS FLORIDUS / CAROLINA ALLSPICE
CSAB	CAMELLIA SASANQUA `APPLE BLOSSOM` / APPLE BLOSSOM CAMELLIA
CSWD	CAMELLIA SASANQUA `WHITE BY THE GATE` / WHITE BY THE GATE CAMELLIA
CEXC	CEANOTHUS X `CONCHA` / CALIFORNIA LILAC
CAHU	CLETHRA ALNIFOLIA `HUMMINGBIRD` / SUMMERSWEET
CSCA	CORNUS SERICEA `CARDINAL` / `CARDINAL` RED-TWIG DOGWOOD
FILG	FORSYTHIA X INTERMEDIA `LYNWOOD GOLD` / FORSYTHIA LYNWOOD GOLD
GJAB	GARDENIA JASMINOIDES `AUGUST BEAUTY` / AUGUST BEAUTY GARDENIA
HPLL	HYDRANGEA PANICULATA `LITTLE LIME` / LITTLE LIME HYDRANGEA
HQRS	HYDRANGEA QUERCIFOLIA `RUBY SLIPPERS` / RUBY SLIPPERS OAKLEAF HYDRANGEA
HQSQ	HYDRANGEA QUERCIFOLIA `SNOW QUEEN` / SNOW QUEEN OAKLEAF HYDRANGEA
IGCO	ILEX GLABRA `COMPACTA` / INKBERRY HOLY
IVAF	ILEX VERTICILLATA `AFTERGLOW` / AFTERGLOW WINTERBERRY
IVWG	ILEX VERTICILLATA `WINTER GOLD` / WINTERBERRY
IAFO	ILEX X ATTENUATA `FOSTERI` / FOSTER`S HOLLY
PJLH	PIERIS JAPONICA `LITTLE HEATH` / LITTLE HEATH LILY OF THE VALLEY
PLOL	PRUNUS LAUROCERASUS `OTTO LUYKEN` / LUYKENS LAUREL
SKJA	SKIMMIA JAPONICA / SKIMMIA

ANNUALS/PERENNIALS	BOTANICAL NAME / COMMON NAME
AMHU	AMSONIA HUBRICHTII / ARKANSAS BLUE-STAR
EDLJ	EUTROCHIUM DUBIUM `LITTLE JOE` / LITTLE JOE PYE WEED
NRWL	NEPETA RACEMOSA `WALKER`S LOW` / CATMINT
SRFI	SOLIDAGO RUGOSA `FIREWORKS` / ROUGH GOLDENROD

GRASSES	BOTANICAL NAME / COMMON NAME
ANVI	ANDROPOGON VIRGINICUS / BROOMSEDGE BLUESTEM
BGBA	BOUTELOUA GRACILIS `BLONDE AMBITION` / BLUE GRAMA
CXAO	CALAMAGROSTIS X ACUTIFLORA `OVERDAM` / OVERDAM FEATHER REED GRASS
ERSP	ERAGROSTIS SPECTABILIS / PURPLE LOVE GRASS
MUCA	MUHLENBERGIA CAPILLARIS / PINK MUHLY
NTPT	NASSELLA TENUISSIMA `PONY TAILS` / MEXICAN FEATHERGRASS

VINE/ESPALIER	BOTANICAL NAME / COMMON NAME
FIPU	FICUS PUMILA / CREEPING FIG
GESE	GELSEMIUM SEMPERVIRENS / JESSAMINE

GROUND COVERS	BOTANICAL NAME / COMMON NAME
ADPE	ADIANTUM PEDATUM / NORTHERN MAIDENHAIR FERN
ASTU	ASCLEPIAS TUBEROSA / BUTTERFLY MILKWEED
CMSS	CAREX MORROWII `SILVER SCEPTRE` / JAPANESE SEDGE
COMO	COREOPSIS X `MOONBEAM` / MOONBEAM COREOPSIS
EPPW	ECHINACEA PURPUREA `POWWOW WHITE` / POWWOW WHITE CONEFLOWER
GMBV	GERANIUM MACRORRHIZUM `BEVEN`S VARIETY` / BEVEN`S VARIETY GERANIUM
HOMG	HELLEBORUS ORIENTALIS `MARDI GRAS` / LENTEN ROSE
HEAS	HEMEROCALLIS X `APRICOT SPARKLES` / DAYLILY
HSDO	HEMEROCALLIS X `STELLA DE ORO` / STELLA DE ORO DAYLILY
HVAB	HEUCHERA VILLOSA `AUTUMN BRIDE` / AUTUMN BRIDE HEUCHERA
HXPP	HEUCHERA X `PLUM PUDDING` / CORAL BELLS
HOPL	HOSTA PLANTAGINEA / FRAGRANT PLANTAIN LILY
LISP	LIATRIS SPICATA / BLAZING STAR
LOSI	LOBELIA SIPHILITICA / GREAT LOBELIA
LOSA	LOBELIA SIPHILITICA `ALBA` / WHITE CARDINAL FLOWER
PSSE	PHLOX SUBULATA `BLUE EMERALD` / MOSS PHLOX
POSE	POLYSTICHUM SETIFERUM / SOFT SHIELD FERN
RFSG	RUDBECKIA FULGIDA SULLIVANTII `GOLDSTURM` / BLACK-EYED SUSAN
SSMN	SALVIA X SYLVESTRIS `MAY NIGHT` / WOOD SAGE
TCBR	TIARELLA CORDIFOLIA `BRANDYWINE` / FOAMFLOWER
TRJA	TRACHELOSPERMUM JASMINOIDES / CHINESE STAR JASMINE

SOD/SEED	BOTANICAL NAME / COMMON NAME
SEED1	SEED MIX #1 / SEED MIX #1
SEED2	SEED MIX #2 / SEED MIX #2
SOD	SOD / SOD

LandDesign.
200 S. PEYTON STREET
ALEXANDRIA, VA 22314
703.549.7784
WWW.LANDDESIGN.COM

KEY MAP SCALE: 1"=300'

SEAL

NOT FOR CONSTRUCTION

PROJECT

BEES FERRY SENIOR LIVING FACILITY

3097 BEES FERRY ROAD

CHARLESTON, SC 29414

CLIENT / OWNER

REVELA
3535 COLONEL VANDERHORST CIRCLE
MOUNT PLEASANT, SC 29466
843-296-3985
WWW.REVELALIFE.COM

LANDDESIGN PROJ.#
2018069

REVISION / ISSUANCE

NO.	DESCRIPTION	DATE
		10.18.19

DESIGNED BY: GC/KG
DRAWN BY: SM
CHECKED BY: KG

SCALE NORTH

VERT: N/A
HORZ: 1"=10'
0 5' 10' 20'

SHEET TITLE

PLANTING PLAN - TILE G

SHEET NUMBER

L4-16