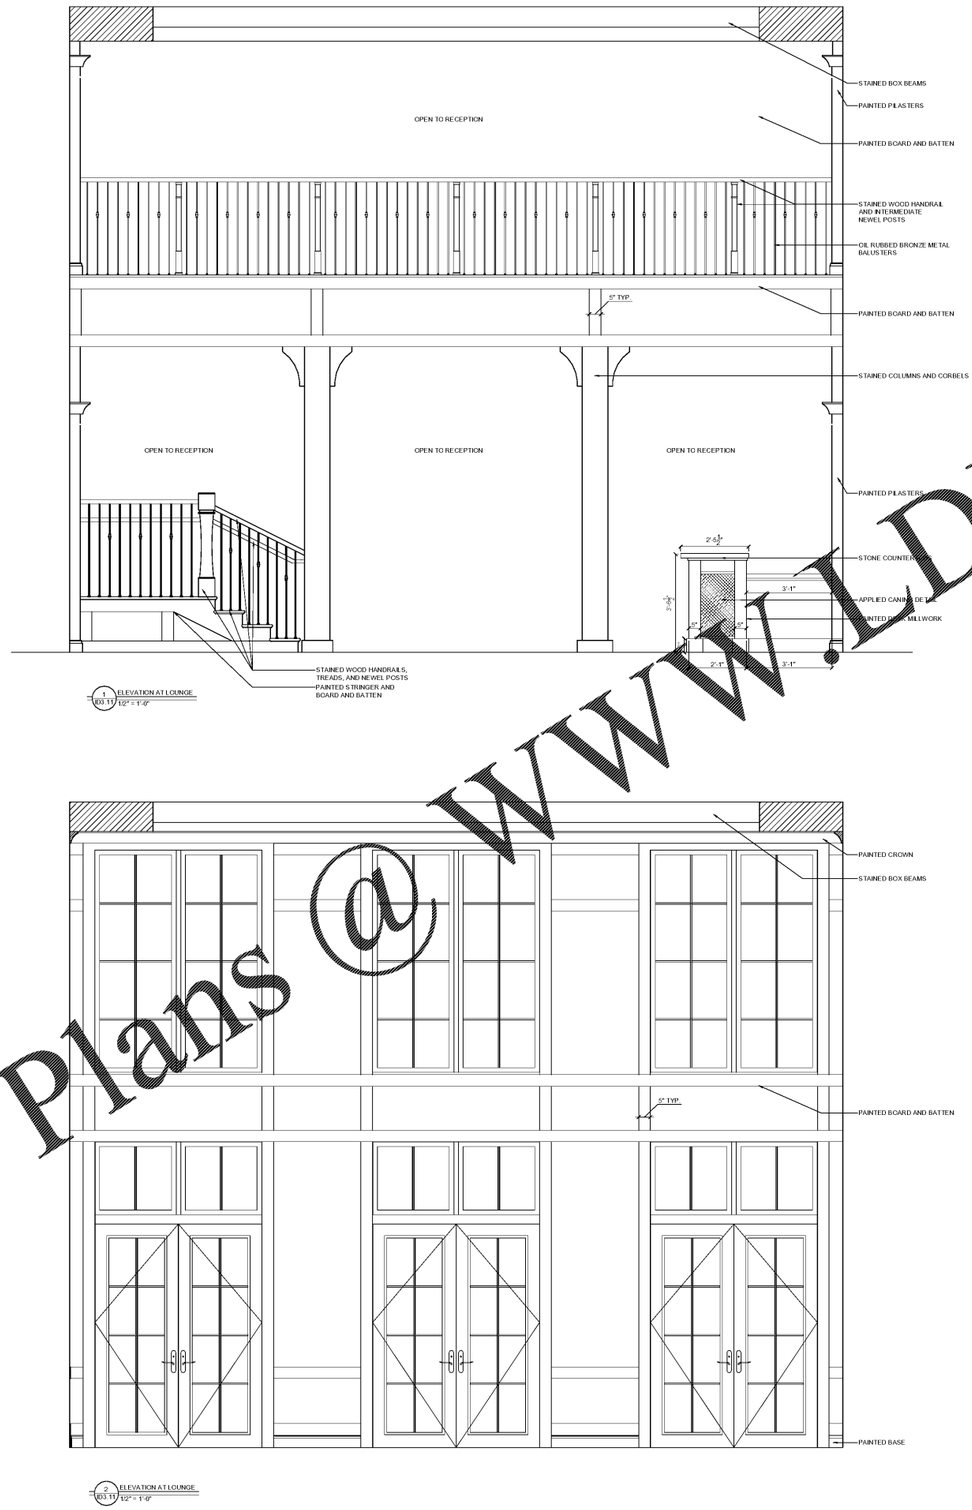

Order Plans @ WWW.LDILine.com

bct

architect | designer
BCT ARCHITECTS, LLC
100 North Charles Street | 18th Floor
Baltimore, MD 21201
t 410.837.2727
www.bctarchitects.com

interior designer
AUMEN ASNER, INC.
100 North Charles Street, Suite 910
Baltimore, MD 21201
t 410.837.2767
www.aumenasner.com

structural engineer
CARROLL ENGINEERING, INC.
215 Shilling Circle, Suite 102
Hunt Valley, MD 21031
t 410.785.7423
www.carrollengineering.com

mep engineers
KIBART, INC.
901 Dulaney Valley Road, Suite 301
Towson, MD 21204
t 410.494.1111
www.kibart.com

food service consultant
FOOD STRATEGY, INC.
1300 Piccard Drive, Suite 207
Rockville, MD 20850
t 301.926.8181
www.foodstrategy.com

code consultant
KOFFEL ASSOCIATES, INC.
8815 Centre Park Dr., Suite 200
Columbia, MD 21045
t 410-750-2246
www.koffel.com

civil engineer
HLA, Inc.
29A Leinbach Drive
Charleston, SC 29407
t 843-763-1166
www.hlainc.com

landscape designer
LandDesign, LLC
200 South Peyton Street
Alexandria, VA 22314
t 703-549-7784
www.LandDesign.com

bees ferry road
17.220

aumen asner inc.
interior design
100 N. Charles Street, Suite 910
Baltimore, MD
ph. 410.837.2767
fax. 410.783.6288
www.aumenasner.com

client | owner
REVELA LLC
3535 Colonel Vanderhorst CircleCity,
Mount Pleasant, SC 29466-8032
843.296.3985
www.revelalife.com

Seal | Signature

revisions
Date Title

ELEVATIONS

SCALE: AS SHOWN
ISSUE DATE: 10/18/2019

ID3.11