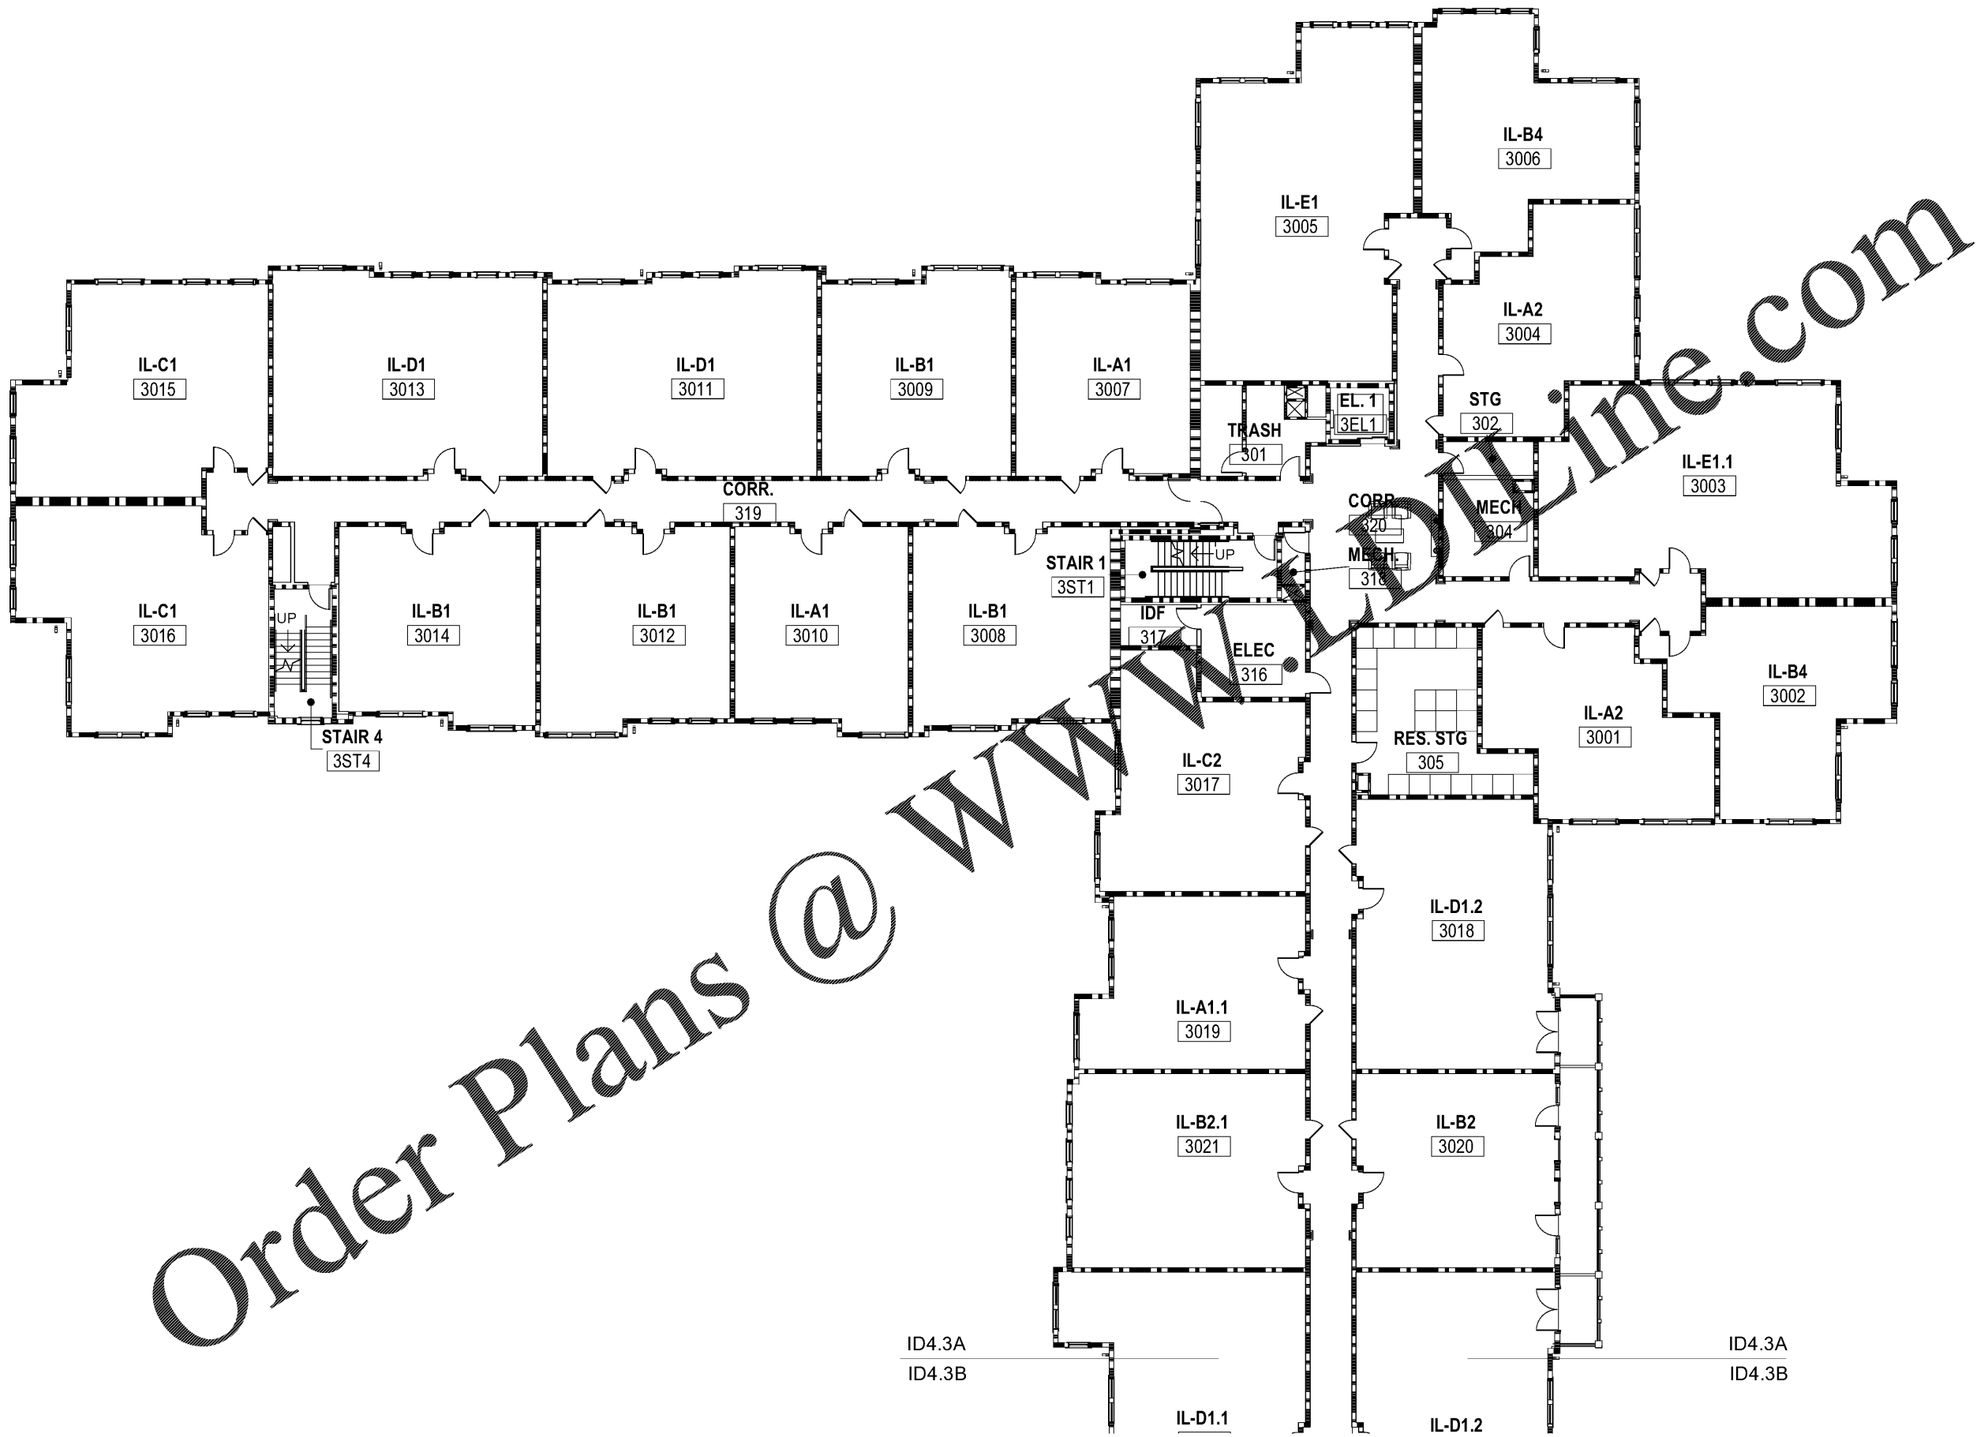

Order Plans @ WWW.DILine.com

architect | designer
BCT ARCHITECTS, LLC
100 North Charles Street | 16th Floor
Baltimore, MD 21201
1.410.837.2727
www.bctarchitects.com

interior designer
AUMEN ASNER, INC.
100 North Charles Street, Suite 910
Baltimore, MD 21201
1.410.837.2767
www.aumenasner.com

structural engineer
CARROLL ENGINEERING, INC.
215 Shilling Circle, Suite 102
Hunt Valley, MD 21031
1.410.785.7423
www.carrollengineering.com

mep onginoers
KIBART, INC.
901 Dulaney Valley Road, Suite 301
Towson, MD 21204
1.410.494.1111
www.kibart.com

food service consultant
FOOD STRATEGY, INC.
1300 Piccard Drive, Suite 207
Rockville, MD 20850
1.301.926.8181
www.foodstrategy.com

code consultant
KOFFEL ASSOCIATES, INC.
8815 Centre Park Dr., Suite 200
Columbia, MD 21045
1.410-750-2246
www.koffel.com

civil engineer
HLA, Inc.
29A Leinbach Drive
Charleston, SC 29407
1.843-763-1166
www.hlainc.com

landscape designer
LandDesign, LLC
200 South Peyton Street
Alexandria, VA 22314
1.703-549-7784
www.LandDesign.com

beos ferry road
17-220

aumen asner inc. interior design
100 N. Charles Street, Suite 910
Baltimore, MD 21201
ph. 410.837.2767
fax. 410.783.6288
www.aumenasner.com

client | owner
REVELA LLC
3535 Colonel Vandenhorst CircleCity,
Mount Pleasant, SC 29466 8032
843 .296.3585
www.revellalife.com

Seal | Signature

revisions
Date	Title

TYPICAL UPPER FLOOR (3RD & 4TH) FURNITURE PLAN PART A

SCALE: AS SHOWN
ISSUE DATE: 10/18/2019

ID4.3A