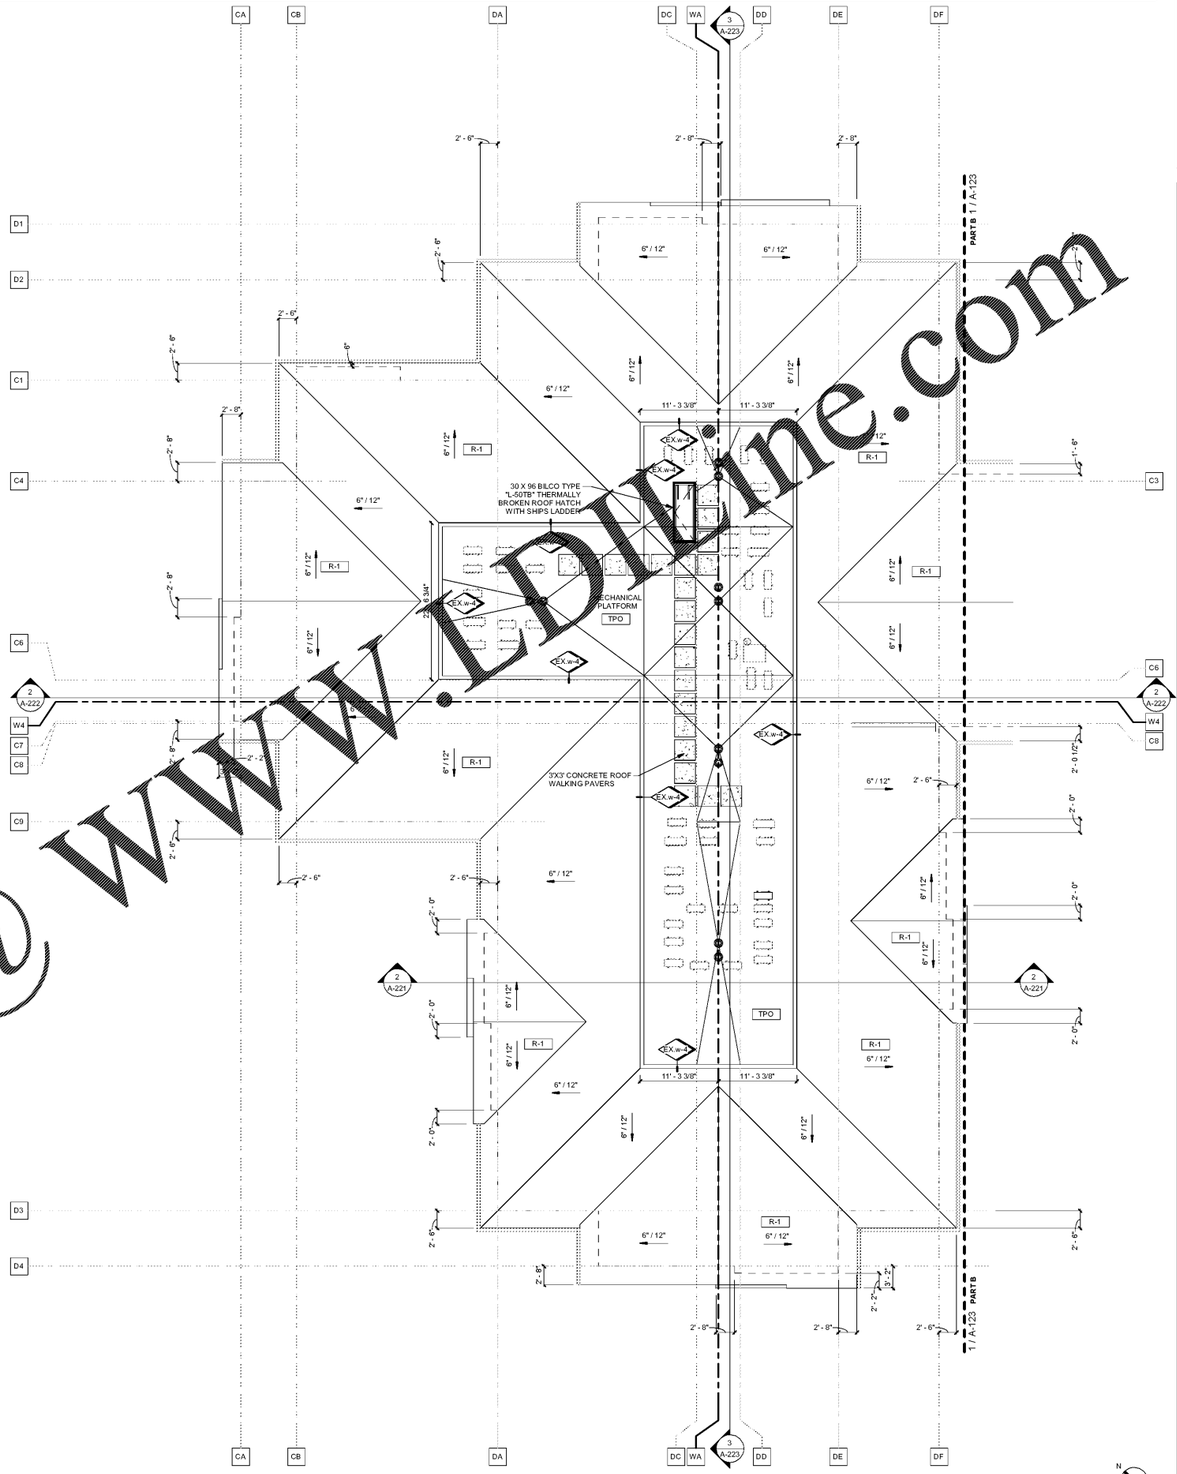

1 A-124 **ROOF PLAN - PART C**
1/8" = 1'-0"

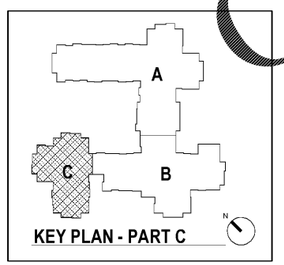

KEY PLAN - PART C

PART PLAN GENERAL NOTES

1. DO NOT SCALE DRAWINGS
2. GRID LINES INDICATED WITH A SQUARE ARE TO FACE OF WOOD STUD
3. GRID LINES INDICATED WITH A CIRCLE ARE TO CENTERLINE OF STEEL
4. ALL STEEL TUBES ARE TO BE PLACED AT CENTER LINE OF WOOD STUD WALL, U.N.O.
5. REFER TO ENLARGED PLANS FOR STEEL COLUMN LOCATIONS
6. DIMENSIONS ARE TAKEN TO CENTERLINE OF COLUMNS (AT STEEL GRID LINES), F.O. MASONRY, F.O. STUD WALL, F.O. CONCRETE, CENTERLINE OF DEMISING WALL, CORRIDOR SIDE OF CORRIDOR STUD, CENTER OF OPENING IN STUD WALLS, MASONRY OPENINGS IN MASONRY WALLS, U.N.O.
7. SINGLE DOORS SHOULD BE LOCATED 6" FROM THE ADJACENT CORNER U.N.O.
8. SECTION MARKERS WILL ALSO BE USED TO DEMONSTRATE ELEVATIONS.
9. DOOR TAGS AND WALL TAGS WILL BE SHOWN WITHIN ENLARGED FLOOR PLANS U.N.O.
10. PROVIDE ACOUSTICAL SEALANT BETWEEN JUNCTION BOXES AND GYPSUM WALL BOARD AT ALL UNIT DEMISING AND CORRIDOR WALLS.
11. NO PLUMBING PIPES SHALL CONTACT ANY CEILING BOARDS OR STRUCTURAL ELEMENT SUCH AS WOOD TRUSSES.
12. GRIPPABLE HANDRAILS SHALL BE PROVIDED ON AT LEAST ONE SIDE OF EACH CORRIDOR/HALLWAY IN ACCORDANCE WITH SC R61-94. SEE INTERIOR DESIGN DRAWINGS FOR DETAIL/PROFILE.

HATCHED AREA REPRESENTS INTERIOR MILLWORK; SEE INTERIORS DRAWINGS

Order Plans @ WWW.LDLine.com

architect | designer
BCT ARCHITECTS
100 North Charles Street, 18th floor
Baltimore, MD 21201
410.837.2727
www.bctarchitects.com

structural engineer
CARROLL ENGINEERING, INC.
215 Shilling Circle, Suite 102
Hunt Valley, MD 21031
t 410.785.7423
www.carrollengineering.com

mep engineer
KIBART, INC.
301 Dulaney Valley Road, Suite 301
Towson, MD 21204
t 410.494.1111
www.kibart.com

civil engineer
DENNIS CORPORATION
1800 Huger Street
Columbia, SC 29201
t 803.360.5685
www.denniscorporation.com

landscape architect
LAND DESIGN, LLC
200 South Peyton Street
Alexandria, VA 22314
t 703.549.7784
www.LandDesign.com

interior designer
AUMEN ASNER
100 North Charles Street, Suite 910
Baltimore, MD 21201
t 410.837.2767
www.aumenasner.com

code + life safety consultant
KOFFEL ASSOCIATES, INC.
8815 Centre Park Dr., Suite 200
Columbia, MD 21045
4107041610
www.koffel.com

project
DHEC Project Number #: 637063

BEES FERRY SENIOR LIVING

3097 Bees Ferry Road
Charleston, South Carolina 29414

client | owner
3097 BEES FERRY ROAD, LLC
3535 Colonel Vanderhorst Circle
Mount Pleasant, SC 29466
t 843.296.3985

seal | signature

10/18/2019

revisions

No.	Date	Title

sheet title

ROOF PLAN - PART C

issue date 10/18/2019

sheet number

A-124

© 2019 BCT Architects LLC 17-220