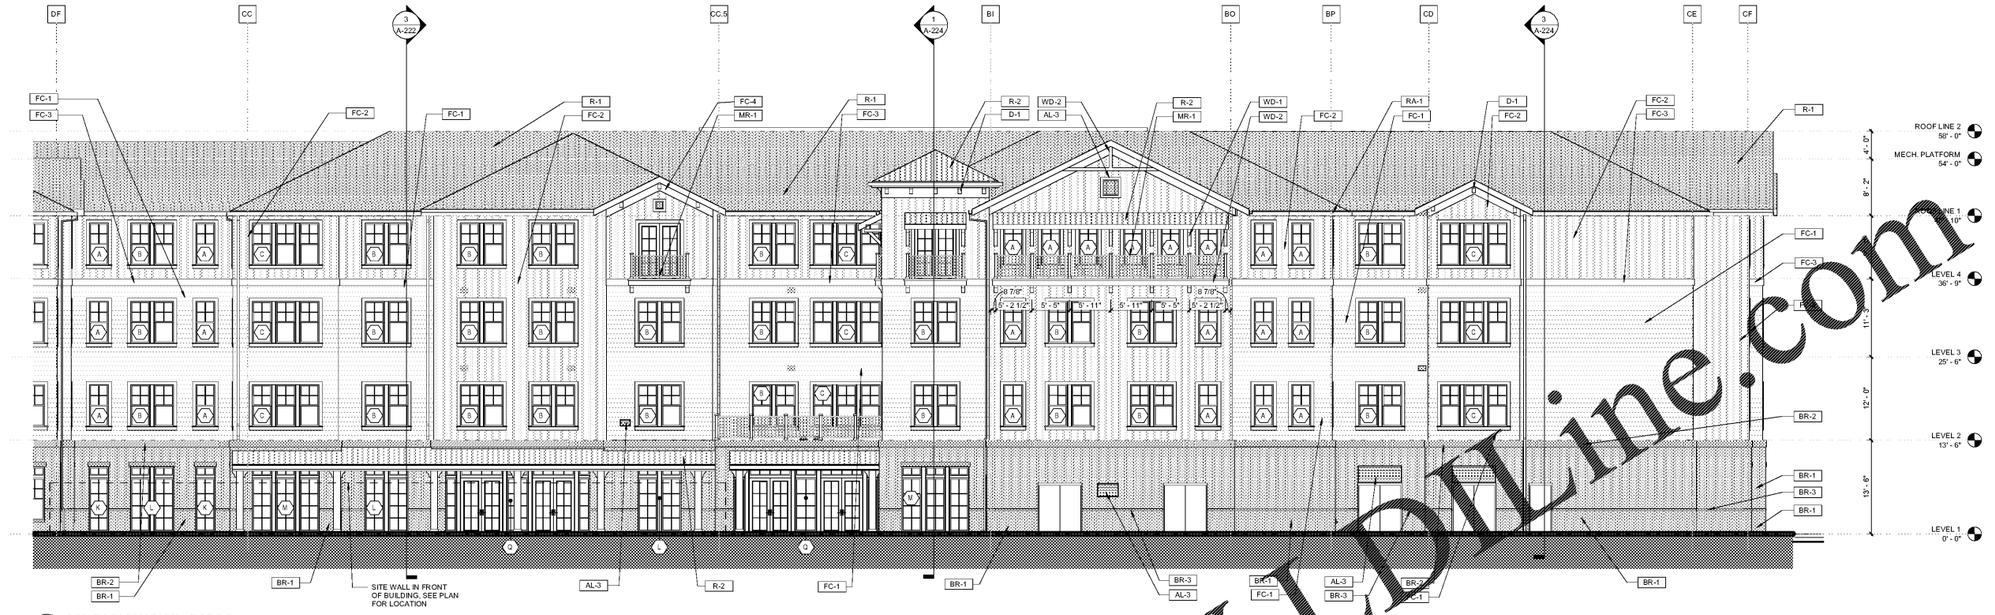

3 A-203 **SOUTH ELEVATION - PART B**
1/8" = 1'-0"

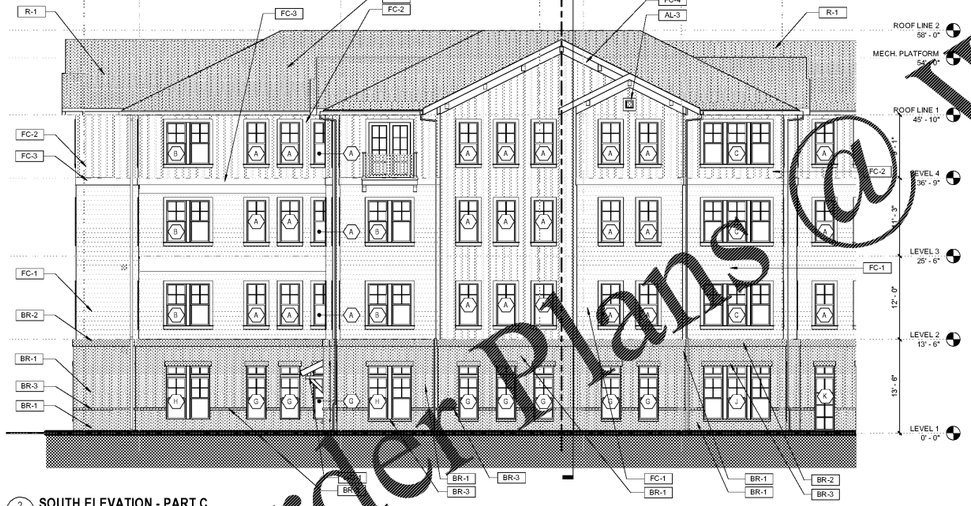

2 A-203 **SOUTH ELEVATION - PART C**
1/8" = 1'-0"

1 A-203 **EAST ELEVATION - PART B**
1/8" = 1'-0"

EXTERIOR MATERIAL SCHEDULE

TAG	DESCRIPTION	MANUFACTURER	COMMENTS
AL-1	DECORATIVE BAHAMA SHUTTERS	ARCHITECTURAL FABRICATION	ALUMINUM; REGAL WHITE #391B485
AL-2	DECORATIVE LOUVER	FYPON	SW 7006 EXTRA WHITE / PAINTED POLYURETHANE; #LV24X24
AL-3	DECORATIVE LOUVER	FYPON	SW 7006 EXTRA WHITE / PAINTED POLYURETHANE; #LV12X12
AL-4	PLASTIC VENTILATION LOUVER	XVENT	WHITE
BR-1	STANDARD BRICK WITH GRAPEVINE MORTAR	TRIANGLE BRICK	NANTUCKET MODULAR; GRAPEVINE MORTAR
BR-2	12" BRICK SOLDIER COURSE	TRIANGLE BRICK	NANTUCKET MODULAR; GRAPEVINE MORTAR
BR-3	BRICK ROWLOCK COURSE	TRIANGLE BRICK	NANTUCKET MODULAR; GRAPEVINE MORTAR
D-1	DENTIL BRACKETS	FYPON	SW 7006 EXTRA WHITE / PAINTED POLYURETHANE; #BKT7X12X4
FC-1	FIBER CEMENT LAP SIDING	JAMES HARDIE	ARCTIC WHITE / HARDIEPLANK® LAP SIDING
FC-2	FIBER CEMENT BOARD AND BATTEN	JAMES HARDIE	ARCTIC WHITE / HARDIEPANEL® VERTICAL SIDING
FC-3	FIBER CEMENT HORIZONTAL TRIM BOARD	JAMES HARDIE	ARCTIC WHITE / HARDIETRIM® BOARDS
FC-4	FIBER CEMENT ACCENT TRIM	JAMES HARDIE	ARCTIC WHITE / HARDIETRIM® BOARDS
MR-1	ALUMINUM METAL RAILING	ENDURABLE RAILINGS	WHITE / BALUSTRADE SYSTEMS
R-1	ROOFING - SHINGLES	OWENS CORNING	ESTATE GRAY / TRUDEFINITION OAKRIDGE®
R-2	ROOFING - METAL STANDING SEAM	PAC-CLAD PETERSEN	SLATE GRAY / SNAP-CLAD
RA-1	ROOF ACCESSORY - GUTTER		WHITE
RA-2	ROOF ACCESSORY - DOWNSPOUT		WHITE
WD-1	WOOD BRACKET DETAILING	ARCHITECTURAL ELEMENTS	PRE-FABRICATED STRUCTURAL WOOD BRACKET; WHITE
WD-2	WOOD DETAILING - PAINTED FINISH		WHITE

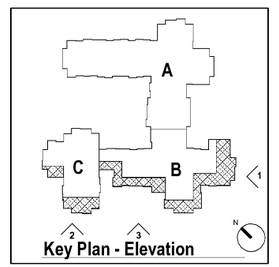

Key Plan - Elevation

www.LDLine.com
Order Plans @

bct

architect | designer
BCT ARCHITECTS
100 North Charles Street, 18th floor
Baltimore, MD 21201
410.837.2727
www.bctarchitects.com

structural engineer
CARROLL ENGINEERING, INC.
215 Shilling Circle, Suite 102
Hunt Valley, MD 21031
t 410.785.7423
www.carrollengineering.com

mep engineer
KIBART, INC.
301 Dulaney Valley Road, Suite 301
Towson, MD 21204
t 410.494.1111
www.kibart.com

civil engineer
DENNIS CORPORATION
1800 Huger Street
Columbia, SC 29201
t 803.360.5685
www.denniscorporation.com

landscape architect
LAND DESIGN, LLC
200 South Peyton Street
Alexandria, VA 22314
t 703.549.7784
www.LandDesign.com

interior designer
AUMEN ASNER
100 North Charles Street, Suite 910
Baltimore, MD 21201
t 410.837.2767
www.aumenasner.com

code + life safety consultant
KOFFEL ASSOCIATES, INC.
8815 Centre Park Dr., Suite 200
Columbia, MD 21045
4107041610
www.koffel.com

project
DHEC Project Number #: 637063

BEES FERRY SENIOR LIVING

3097 Bees Ferry Road
Charleston, South Carolina 29414

client | owner
3097 BEES FERRY ROAD, LLC
3535 Colonel Vanderhorst Circle
Mount Pleasant, SC 29466
t 843.296.3985

seal | signature

10/18/2019

revisions

No.	Date	Title

sheet title

EXTERIOR ELEVATIONS

issue date 10/18/2019

sheet number

A-203

© 2019 BCT Architects LLC 17-220