RCP LEGEND

CEILING TYPE HATCHES

- 2x4 LAY-IN CEILING PANEL
- 2X2 LAY-IN CEILING PANEL
- GYPSUM BOARD
- EXPOSED STRUCTURE
- WOOD CEILING
- INSULATED CEILING

MECHANICAL DIAGRAMS

- SUPPLY AIR DIFFUSER
- RETURN AIR DIFFUSER
- LINEAR SUPPLY DIFFUSER
- CEILING ACCESS PANEL- (PTD), COORDINATE FINAL LOCATION WITH MECH DWGS.

CEILING TAG DIAGRAM

C-s-2 / X'-XX" — CEILING TYPE. SEE ASSEMBLY SHEET; HEIGHT (FEET, INCHES) ABOVE FINISHED FLOOR

LIGHT FIXTURE DIAGRAMS

- 2 X 4 FIXTURE
- 2 X 2 FIXTURE
- PENDANT FIXTURE
- LINEAR FIXTURE
- DOWNLIGHT
- DIRECTIONAL DOWNLIGHT
- WALL SCONCE
- CEILING FAN

RCP GENERAL NOTES

1. DIMENSIONS ON THIS PLAN ARE TO THE FACE OF WALL FINISH, FACE OF CEILING BULKHEAD AND CENTERLINE OF LIGHT FIXTURE.
2. SEE ELECTRICAL DRAWINGS FOR LIGHT FIXTURE SCHEDULE.
3. SEE INTERIOR DESIGN DRAWINGS FOR LIGHT FIXTURE MOUNTING HEIGHTS AND HORIZONTAL DIMENSIONS FOR WALL SCONCES.
4. CENTER LIGHT FIXTURES ON CORRIDOR U.N.O.
5. STAIRWELLS TO HAVE LINEAR LIGHT FIXTURE "E1" ON BOTH LANDINGS. SEE ELECTRICAL DRAWINGS.
6. FINISH CEILING HEIGHT OF RATED FLOOR / CEILING TRUSS ASSEMBLY IS 11'-2 7/8". NO ADDITIONAL FRAMING OR GYPSUM WALL BOARD IS REQUIRED.

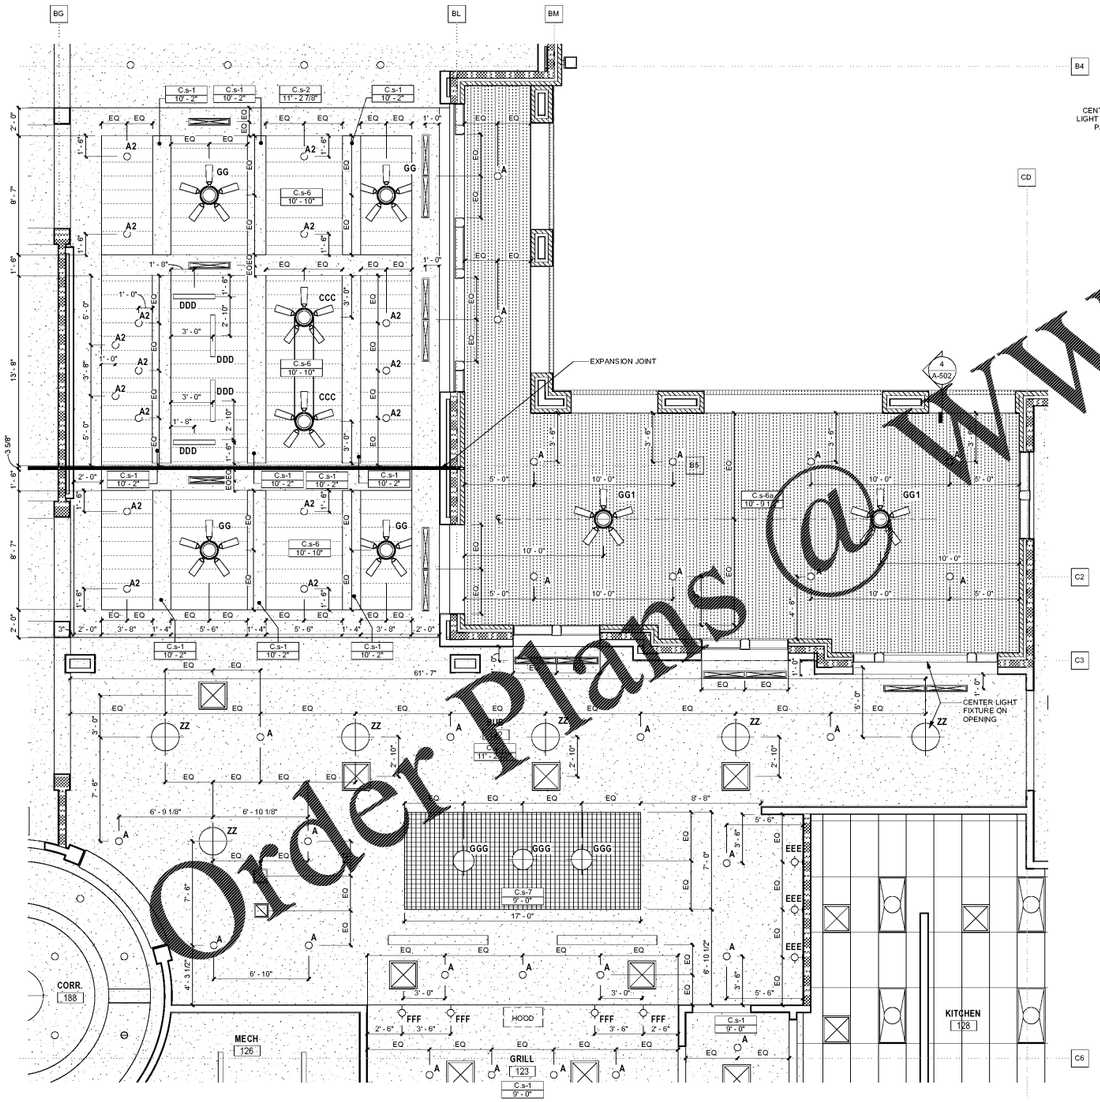

2 A-312 **L1 RCP - PUB AND BAR**
1/4" = 1'-0"

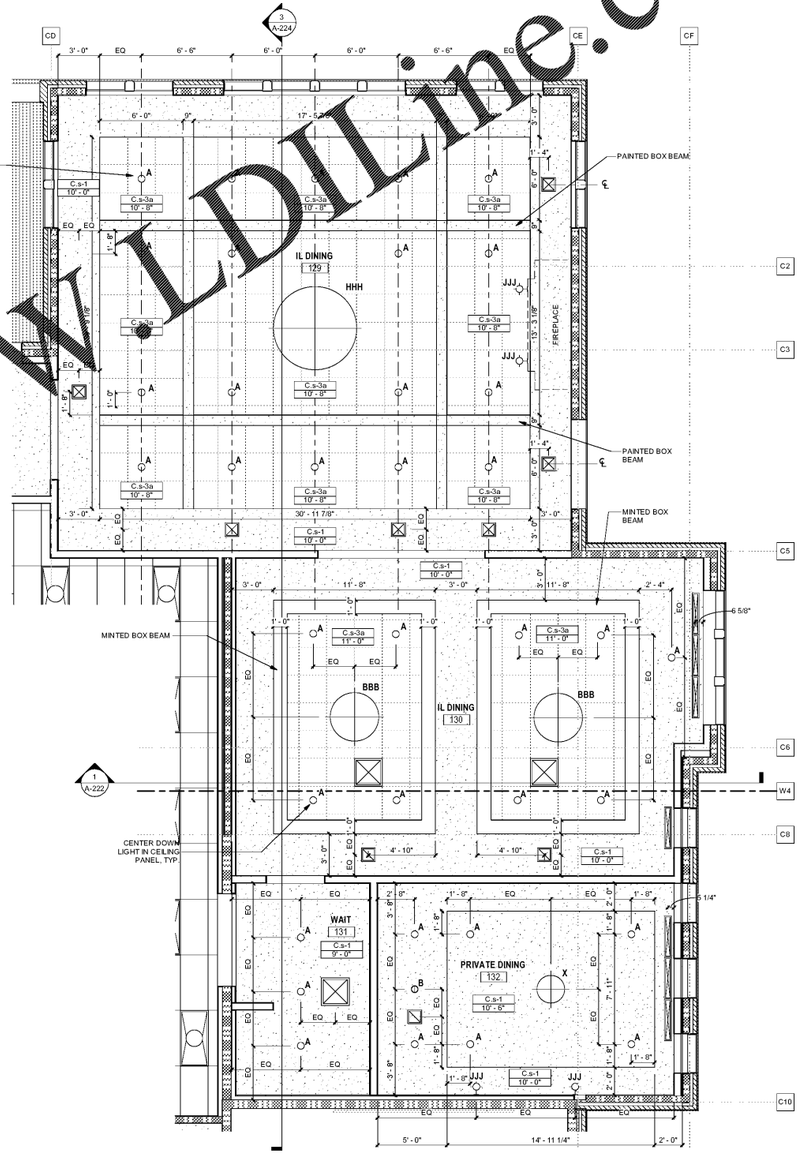

1 A-312 **L1 RCP - IL DINING**
1/4" = 1'-0"

Order Plans @ WWW.LDLine.com

architect | designer
BCT ARCHITECTS
100 North Charles Street, 18th floor
Baltimore, MD 21201
410.837.2727
www.bctarchitects.com

structural engineer
CARROLL ENGINEERING, INC.
215 Shilling Circle, Suite 102
Hunt Valley, MD 21031
t 410.785.7423
www.carrollengineering.com

mep engineer
KIBART, INC.
301 Dulaney Valley Road, Suite 301
Towson, MD 21204
t 410.494.1111
www.kibart.com

civil engineer
DENNIS CORPORATION
1800 Huger Street
Columbia, SC 29201
t 803.360.5685
www.denniscorporation.com

landscape architect
LAND DESIGN, LLC
200 South Peyton Street
Alexandria, VA 22314
t 703.549.7784
www.LandDesign.com

interior designer
AUMEN ASNER
100 North Charles Street, Suite 910
Baltimore, MD 21201
t 410.837.2767
www.aumenasner.com

code + life safety consultant
KOFFEL ASSOCIATES, INC.
8815 Centre Park Dr., Suite 200
Columbia, MD 21045
4107041610
www.koffel.com

project
DHEC Project Number #: 637063

BEES FERRY SENIOR LIVING

3097 Bees Ferry Road
Charleston, South Carolina 29414

client | owner
3097 BEES FERRY ROAD, LLC
3535 Colonel Vanderhorst Circle
Mount Pleasant, SC 29466
t 843.296.3985

seal | signature

STATE OF SOUTH CAROLINA — BCT ARCHITECTS LLC BALTIMORE MD No. 101558 — BRYCE TURNER BALTIMORE, MD 58b6 — REGISTERED ARCHITECT

10/18/2019

revisions

No.	Date	Title

sheet title

ENLARGED REFLECTED CEILING PLANS

issue date 10/18/2019

sheet number

A-312

© 2019 BCT Architects LLC 17-220