Order Plans @ WWW.LDILine.com

2 A-403 **SECTION - AT POOL DEPRESSION**
1/2" = 1'-0"

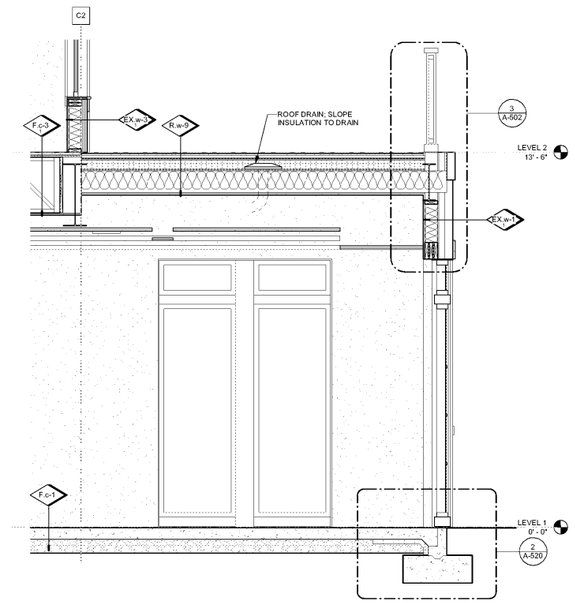

1 A-403 **SECTION - THROUGH IL DINING PORCH**
1/2" = 1'-0"

architect | designer
BCT ARCHITECTS
100 North Charles Street, 18th floor
Baltimore, MD 21201
410.837.2727
www.bctarchitects.com

structural engineer
CARROLL ENGINEERING, INC.
215 Shilling Circle, Suite 102
Hunt Valley, MD 21031
t 410.785.7423
www.carrollengineering.com

mep engineer
KIBART, INC.
301 Dulaney Valley Road, Suite 301
Towson, MD 21204
t 410.494.1111
www.kibart.com

civil engineer
DENNIS CORPORATION
1800 Huger Street
Columbia, SC 29201
t 803.360.5685
www.denniscorporation.com

landscape architect
LAND DESIGN, LLC
200 South Peyton Street
Alexandria, VA 22314
t 703.549.7784
www.LandDesign.com

interior designer
AUMEN ASNER
100 North Charles Street, Suite 910
Baltimore, MD 21201
t 410.837.2767
www.aumenasner.com

code + life safety consultant
KOFFEL ASSOCIATES, INC.
8815 Centre Park Dr., Suite 200
Columbia, MD 21045
4107941610
www.koffel.com

project
DHEC Project Number #: 637063

BEES FERRY SENIOR LIVING

3097 Bees Ferry Road
Charleston, South Carolina 29414

client | owner
3097 BEES FERRY ROAD, LLC
3535 Colonel Vanderhorst Circle
Mount Pleasant, SC 29466
t 843.296.3985

seal | signature

STATE OF SOUTH CAROLINA
BCT ARCHITECTS INC.
BALTIMORE, MD
No. 101558
REGISTERED ARCHITECTS
BRYCE TURNER
BALTIMORE, MD
5845
REGISTERED ARCHITECT

10/18/2019

revisions

No.	Date	Title

sheet title

WALL SECTIONS

issue date 10/18/2019

sheet number

A-403

© 2019 BCT Architects LLC 17-220