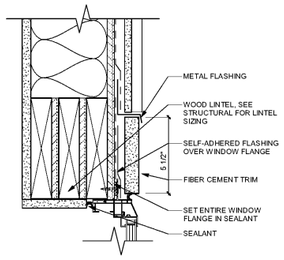

H3 **TYP. WINDOW HEAD - BATTEN SIDING**
3" = 1'-0"

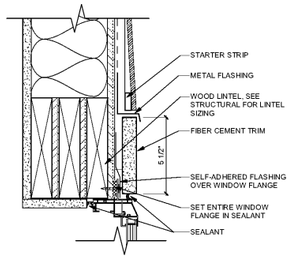

H2 **TYP. WINDOW HEAD - LAP SIDING**
3" = 1'-0"

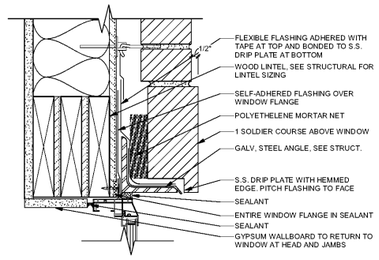

H1 **TYP. WINDOW HEAD - BRICK**
3" = 1'-0"

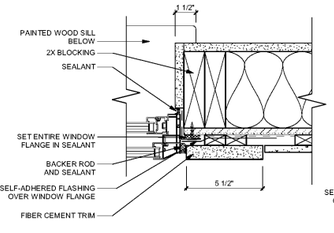

J3 **TYP. WINDOW JAMB - BATTEN SIDING**
3" = 1'-0"

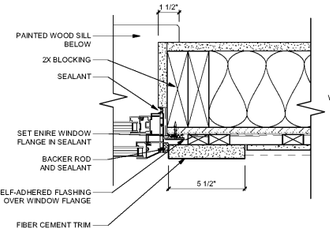

J2 **TYP. WINDOW JAMB - LAP SIDING**
3" = 1'-0"

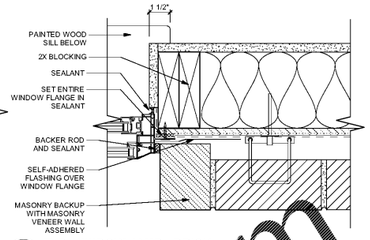

J1 **TYP. WINDOW JAMB - BRICK**
3" = 1'-0"

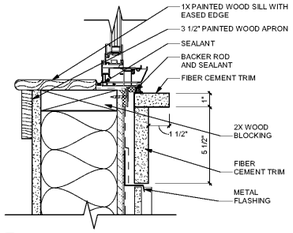

S3 **TYP. WINDOW SILL - BATTEN SIDING**
3" = 1'-0"

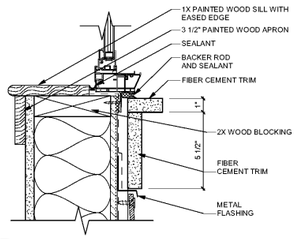

S2 **TYP. WINDOW SILL - LAP SIDING**
3" = 1'-0"

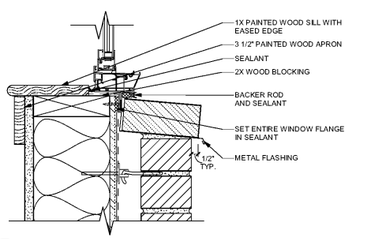

S1 **TYP. WINDOW SILL - BRICK**
3" = 1'-0"

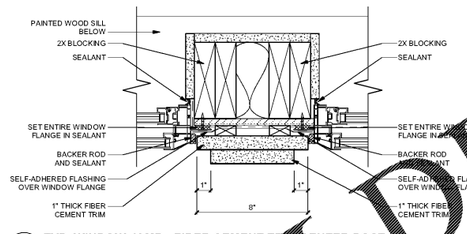

J4 **TYP. WINDOW JAMB - FIBER CEMENT TRIM CENTER POST**
3" = 1'-0"

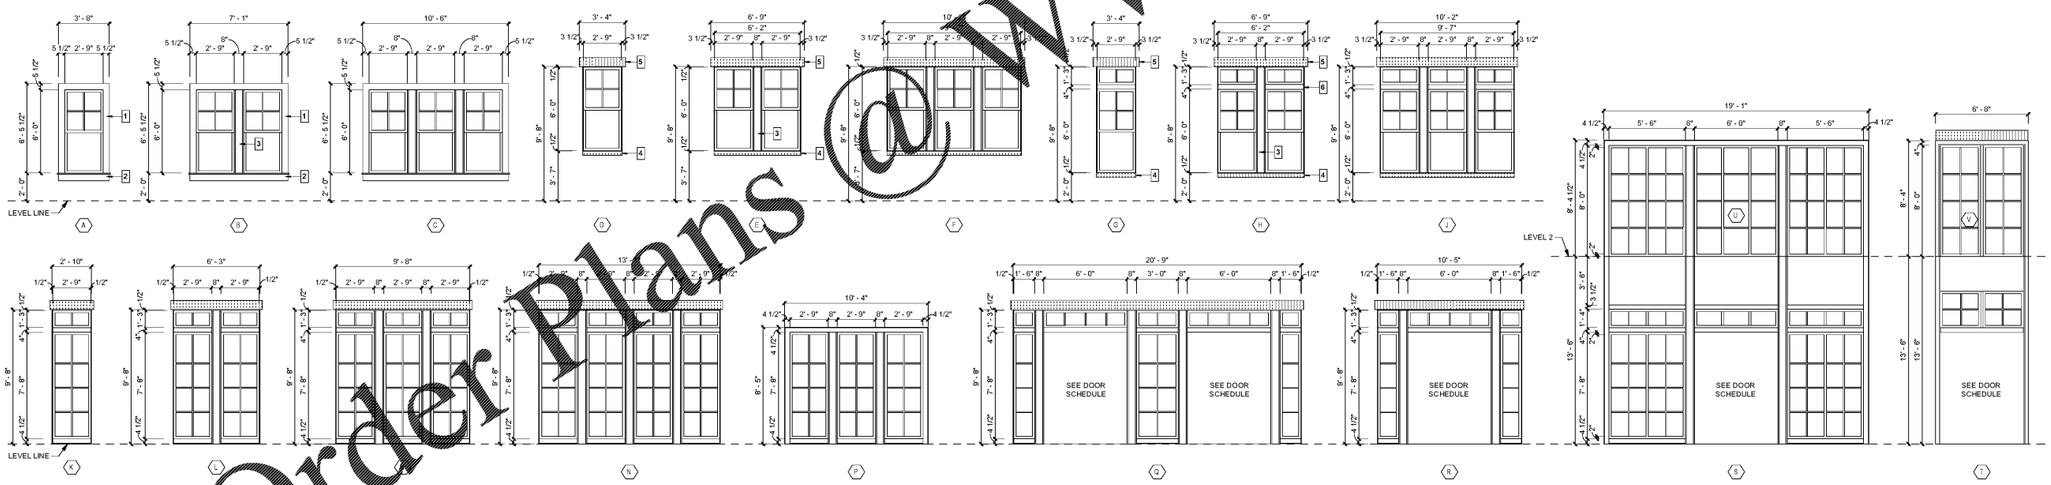

1 A-710 **WINDOW ELEVATIONS**
1/4" = 1'-0"

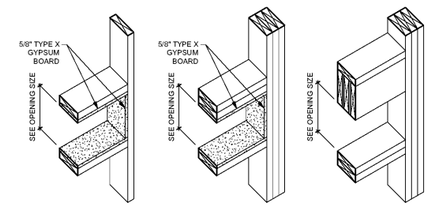

2 A-710 **TYPICAL 1 HR EXTERIOR WALL PENETRATION DETAILS**
1" = 1'-0"

WINDOW LEGEND KEY NOTES

ALL WINDOWS SHALL USE IMPACT AND WIND PRESSURE RESISTANT GLAZING BASED ON STRUCTURAL LOADING

1. 5-1/2" HARDIE PANEL WINDOW TRIM BOARD; ARCTIC WHITE
2. HARDIE PANEL TRIM BOARD WINDOW SILL; ARCTIC WHITE
3. APPLIED HARDIE PANEL TRIM BOARD; ARCTIC WHITE
4. ROYALOCK BRICK COURSING WINDOW SILL
5. SOLDIER COURSE WINDOW HEADER
6. WINDOW MULLION

Order Plans @ WWW.LDILine.com

bct

architect | designer
BCT ARCHITECTS
100 North Charles Street, 18th floor
Baltimore, MD 21201
410.837.2727
www.bctarchitects.com

structural engineer
CARROLL ENGINEERING, INC.
215 Shilling Circle, Suite 102
Hunt Valley, MD 21031
t 410.785.7423
www.carrollengineering.com

mep engineer
KIBART, INC.
301 Dulaney Valley Road, Suite 301
Towson, MD 21204
t 410.494.1111
www.kibart.com

civil engineer
DENNIS CORPORATION
1800 Huger Street
Columbia, SC 29201
t 803.360.5685
www.denniscorporation.com

landscape architect
LAND DESIGN, LLC
200 South Peyton Street
Alexandria, VA 22314
t 703.549.7784
www.LandDesign.com

interior designer
AUMEN ASNER
100 North Charles Street, Suite 910
Baltimore, MD 21201
t 410.837.2767
www.aumenasner.com

code + life safety consultant
KOFFEL ASSOCIATES, INC.
8815 Centre Park Dr., Suite 200
Columbia, MD 21045
4107041610
www.koffel.com

project
DHEC Project Number #: 637063

BEES FERRY SENIOR LIVING

3097 Bees Ferry Road
Charleston, South Carolina 29414

client | owner
3097 BEES FERRY ROAD, LLC
3535 Colonel Vanderhorst Circle
Mount Pleasant, SC 29466
t 843.296.3985

seal | signature

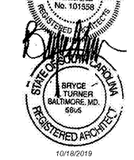

revisions

No.	Date	Title

sheet title

WINDOW AND STOREFRONT SCHEDULE & DETAILS

issue date 10/18/2019

sheet number

A-710

© 2019 BCT Architects LLC 17-220