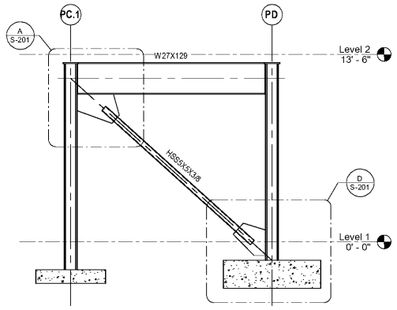

BRACED FRAME ELEVATION 1/4" = 1'-0" (1 S-201)

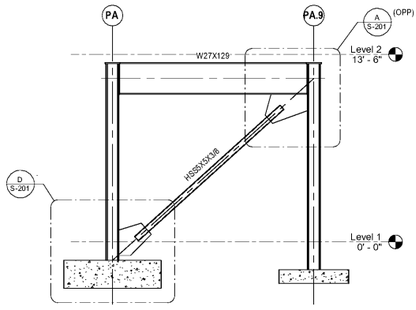

BRACED FRAME ELEVATION 1/4" = 1'-0" (2 S-201)

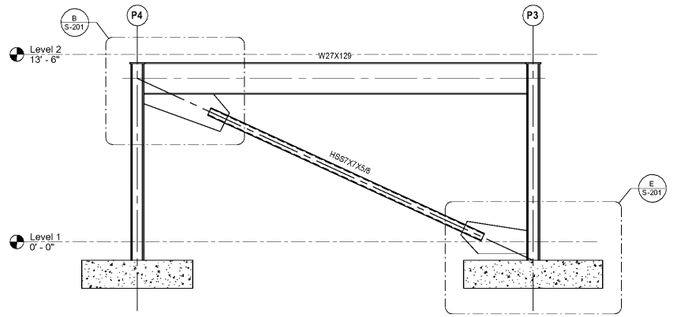

BRACED FRAME ELEVATION 1/4" = 1'-0" (3 S-201)

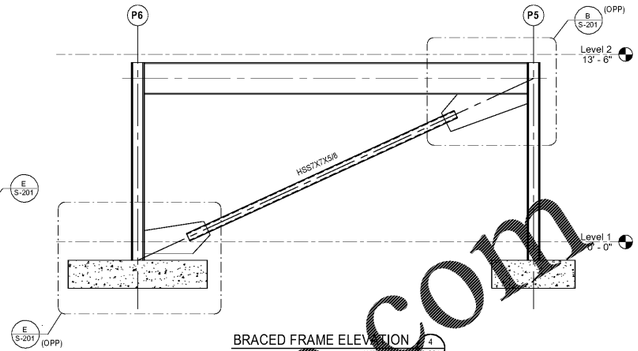

BRACED FRAME ELEVATION 1/4" = 1'-0" (4 S-201)

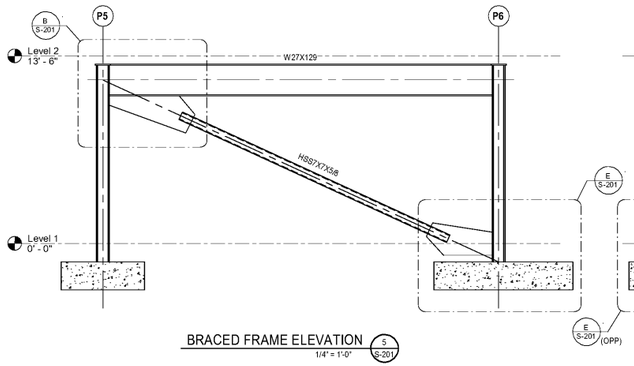

BRACED FRAME ELEVATION 1/4" = 1'-0" (5 S-201)

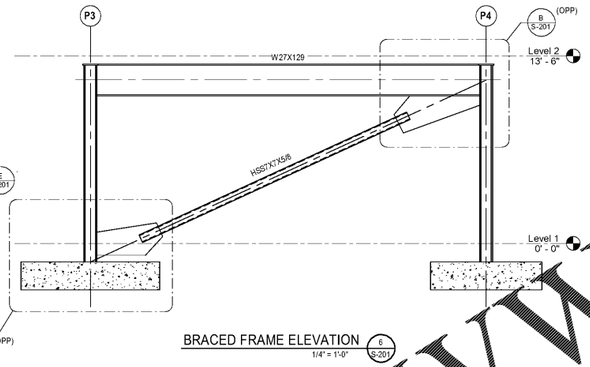

BRACED FRAME ELEVATION 1/4" = 1'-0" (6 S-201)

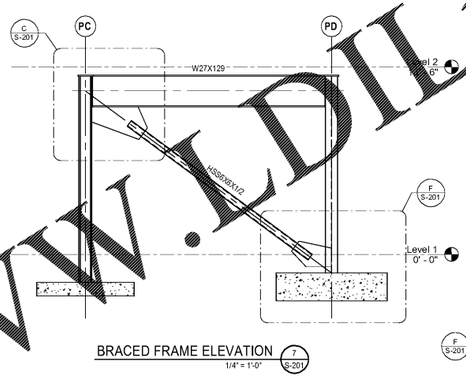

BRACED FRAME ELEVATION 1/4" = 1'-0" (7 S-201)

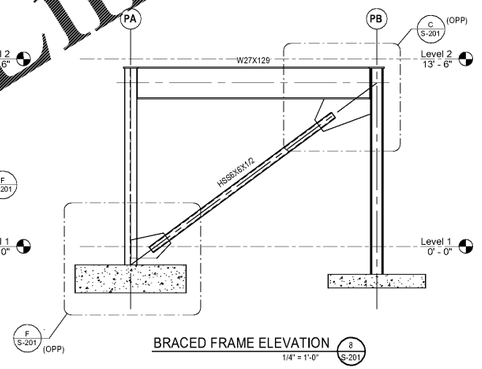

BRACED FRAME ELEVATION 1/4" = 1'-0" (8 S-201)

BRACED FRAME NOTES:

1. SEE FLOOR FRAMING PLANS AND COLUMN SCHEDULE FOR SIZES AND ELEVATIONS NOT SHOWN.
2. WHERE DIAGONAL BRACING IS TO BE FIELD WELDED TO GUSSET, PROVIDE ERECTION BOLTS TO ASSURE PROPER ALIGNMENT.

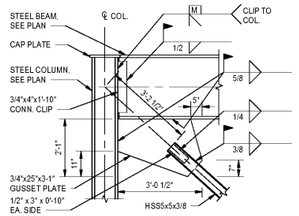

BRACE TOP CONNECTION 1/2" = 1'-0" (A S-201)

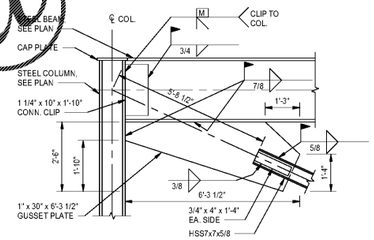

BRACE TOP CONNECTION 1/2" = 1'-0" (B S-201)

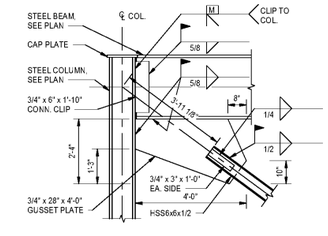

BRACE TOP CONNECTION 1/2" = 1'-0" (C S-201)

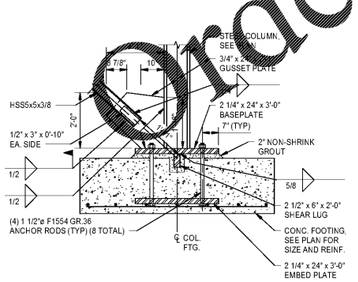

BRACE BASE CONNECTION 1/2" = 1'-0" (D S-201)

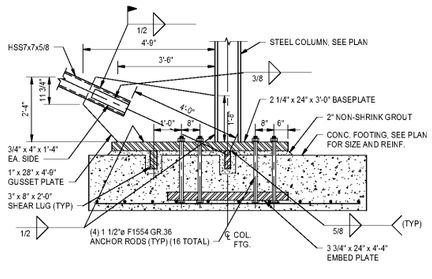

BRACE BASE CONNECTION 1/2" = 1'-0" (E S-201)

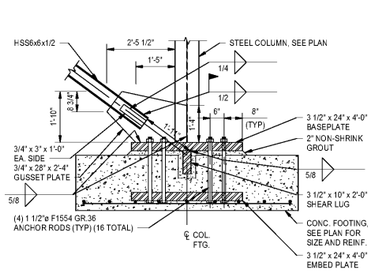

BRACE BASE CONNECTION 1/2" = 1'-0" (F S-201)

Order Plans @ WWW.LDILine.com

bct

architect | designer
BCT ARCHITECTS
100 North Charles Street, 18th floor
Baltimore, MD 21201
410.837.2727
www.bctarchitects.com

structural engineer
CARROLL ENGINEERING, INC.
215 Schilling Circle, Suite 102
Hunt Valley, MD 21031
t 410.785.7423
www.ceiengineering.com

mep engineer
KIBART, INC.
301 Dulaney Valley Road, Suite 301
Towson, MD 21204
t 410.494.1111
www.kibart.com

civil engineer
HLA, Inc.
29A Leinback Drive
Charleston, SC 29407
t 843.763.1166
www.hlainc.com

landscape architect
LAND DESIGN, LLC
200 South Peyton Street
Alexandria, VA 22314
t 703.549.7784
www.LandDesign.com

interior designer
AUMEN ASNER
100 North Charles Street, Suite 910
Baltimore, MD 21201
t 410.837.2767
www.aumenasner.com

code + life safety consultant
KOFFEL ASSOCIATES, INC.
8815 Centre Park Dr., Suite 200
Columbia, MD 21045
4107941610
www.koffel.com

project
DHEC Project Number #: 637063

BEES FERRY SENIOR LIVING

3097 Bees Ferry Road
Charleston, South Carolina 29414

client | owner
REVELA
3535 Colonel Vanderhorst Circle
Mount Pleasant, SC 29466
t 843.296.3985
www.revelalife.com

seal | signature

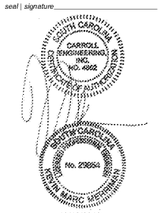

10/18/2019

revisions

No.	Date	Title

sheet title

BRACED FRAME ELEVATIONS

issue date 10/18/2019

sheet number

S-201

© 2019 BCT Architects LLC 17-220