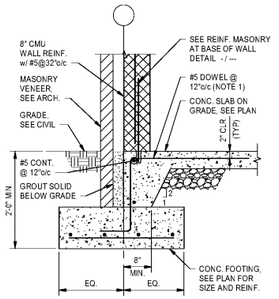

SECTION 1 S-301
3/4" = 1'-0"

NOTES:

1. DOWEL TO HAVE STANDARD HOOK INTO FOOTING, AND 3'-0" HOOK INTO SLAB.

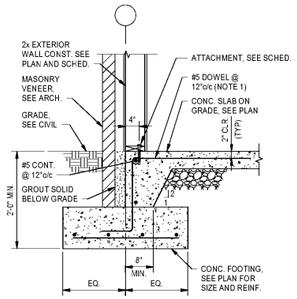

SECTION 2 S-301
3/4" = 1'-0"

NOTES:

1. DOWEL TO HAVE STANDARD HOOK INTO FOOTING, AND 3'-0" HOOK INTO SLAB.

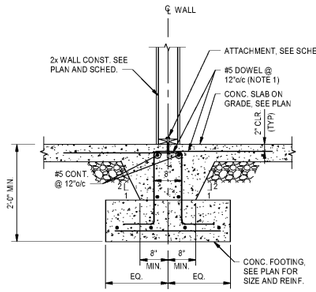

SECTION 3 S-301
3/4" = 1'-0"

NOTES:

1. DOWEL TO HAVE STANDARD HOOK INTO FOOTING, AND 3'-0" HOOK INTO SLAB.

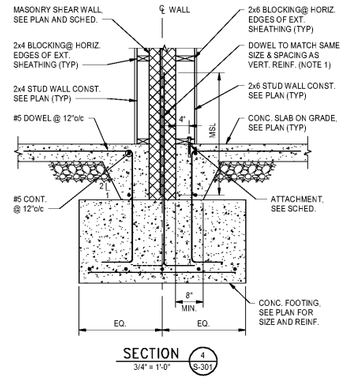

SECTION 4 S-301
3/4" = 1'-0"

NOTES:

1. DOWEL TO HAVE STANDARD HOOK WHICH SHOULD ALTERNATE DIRECTION IN FOOTING.

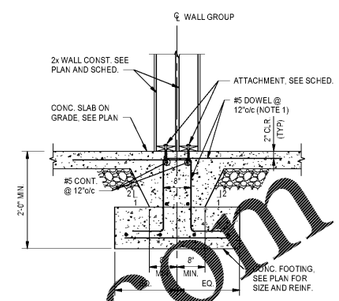

SECTION 5 S-301
3/4" = 1'-0"

NOTES:

1. DOWEL TO HAVE STANDARD HOOK INTO FOOTING, AND 3'-0" HOOK INTO SLAB.

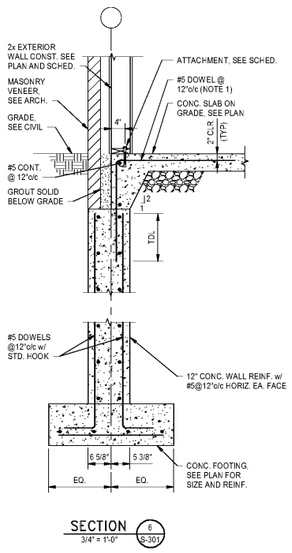

SECTION 6 S-301
3/4" = 1'-0"

NOTES:

1. DOWEL TO HAVE 3'-0" HOOK INTO SLAB.

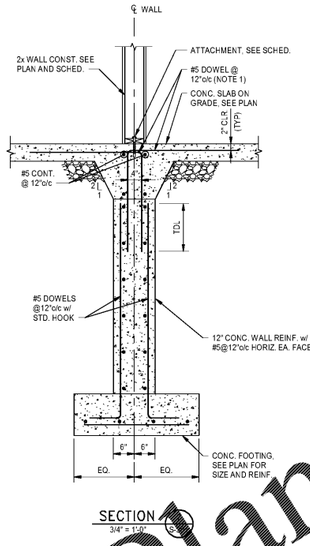

SECTION 7 S-301
3/4" = 1'-0"

NOTES:

1. DOWEL TO HAVE 3'-0" HOOK INTO SLAB.

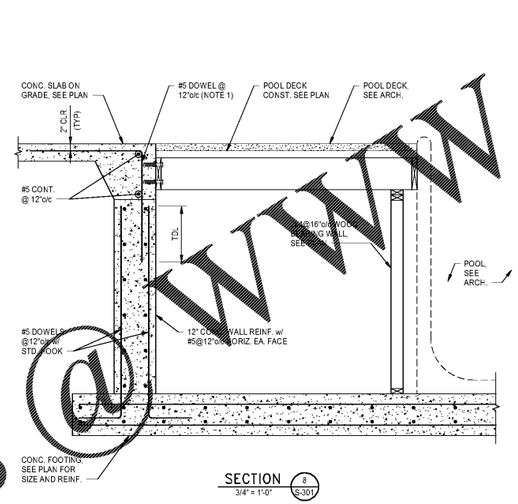

SECTION 8 S-301
3/4" = 1'-0"

NOTES:

1. DOWEL TO HAVE 3'-0" HOOK INTO SLAB.

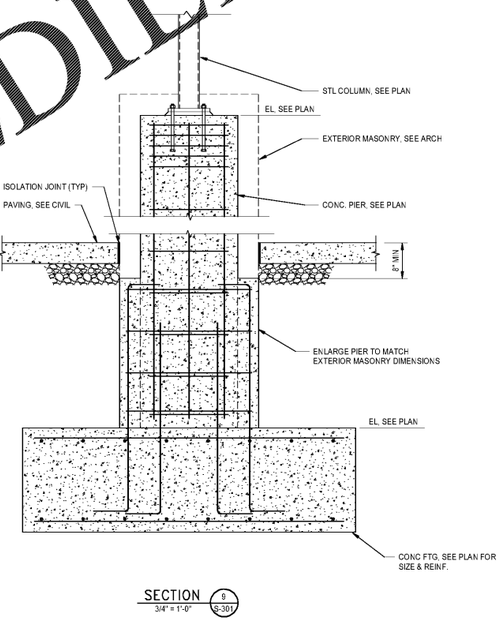

SECTION 9 S-301
3/4" = 1'-0"

Order Plans @ WWW.LDILine.com

bct

architect | designer
BCT ARCHITECTS
100 North Charles Street, 18th floor
Baltimore, MD 21201
410.837.2727
www.bctarchitects.com

structural engineer
CARROLL ENGINEERING, INC.
215 Schilling Circle, Suite 102
Hunt Valley, MD 21031
t 410.765.7423
www.ceiengineering.com

mep engineer
KIBART, INC.
301 Dulaney Valley Road, Suite 301
Towson, MD 21204
t 410.494.1111
www.kibart.com

civil engineer
HLA, Inc.
29A Leinback Drive
Charleston, SC 29407
t 843.763.1166
www.hlainc.com

landscape architect
LAND DESIGN, LLC
200 South Peyton Street
Alexandria, VA 22314
t 703.549.7784
www.LandDesign.com

interior designer
AUMEN ASNER
100 North Charles Street, Suite 910
Baltimore, MD 21201
t 410.837.2767
www.aumenasner.com

code + life safety consultant
KOFFEL ASSOCIATES, INC.
8815 Centre Park Dr., Suite 200
Columbia, MD 21045
4107341610
www.koffel.com

project
DHEC Project Number #: 637063

BEES FERRY SENIOR LIVING

3097 Bees Ferry Road
Charleston, South Carolina 29414

client | owner
REVELA
3535 Colonel Vanderhorst Circle
Mount Pleasant, SC 29466
t 843.296.3985
www.revelalife.com

seal | signature

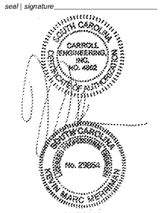

10/18/2019

revisions

No.	Date	Title

sheet title

FOUNDATION SECTIONS

issue date 10/18/2019

sheet number

S-301

© 2019 BCT Architects LLC 17-220