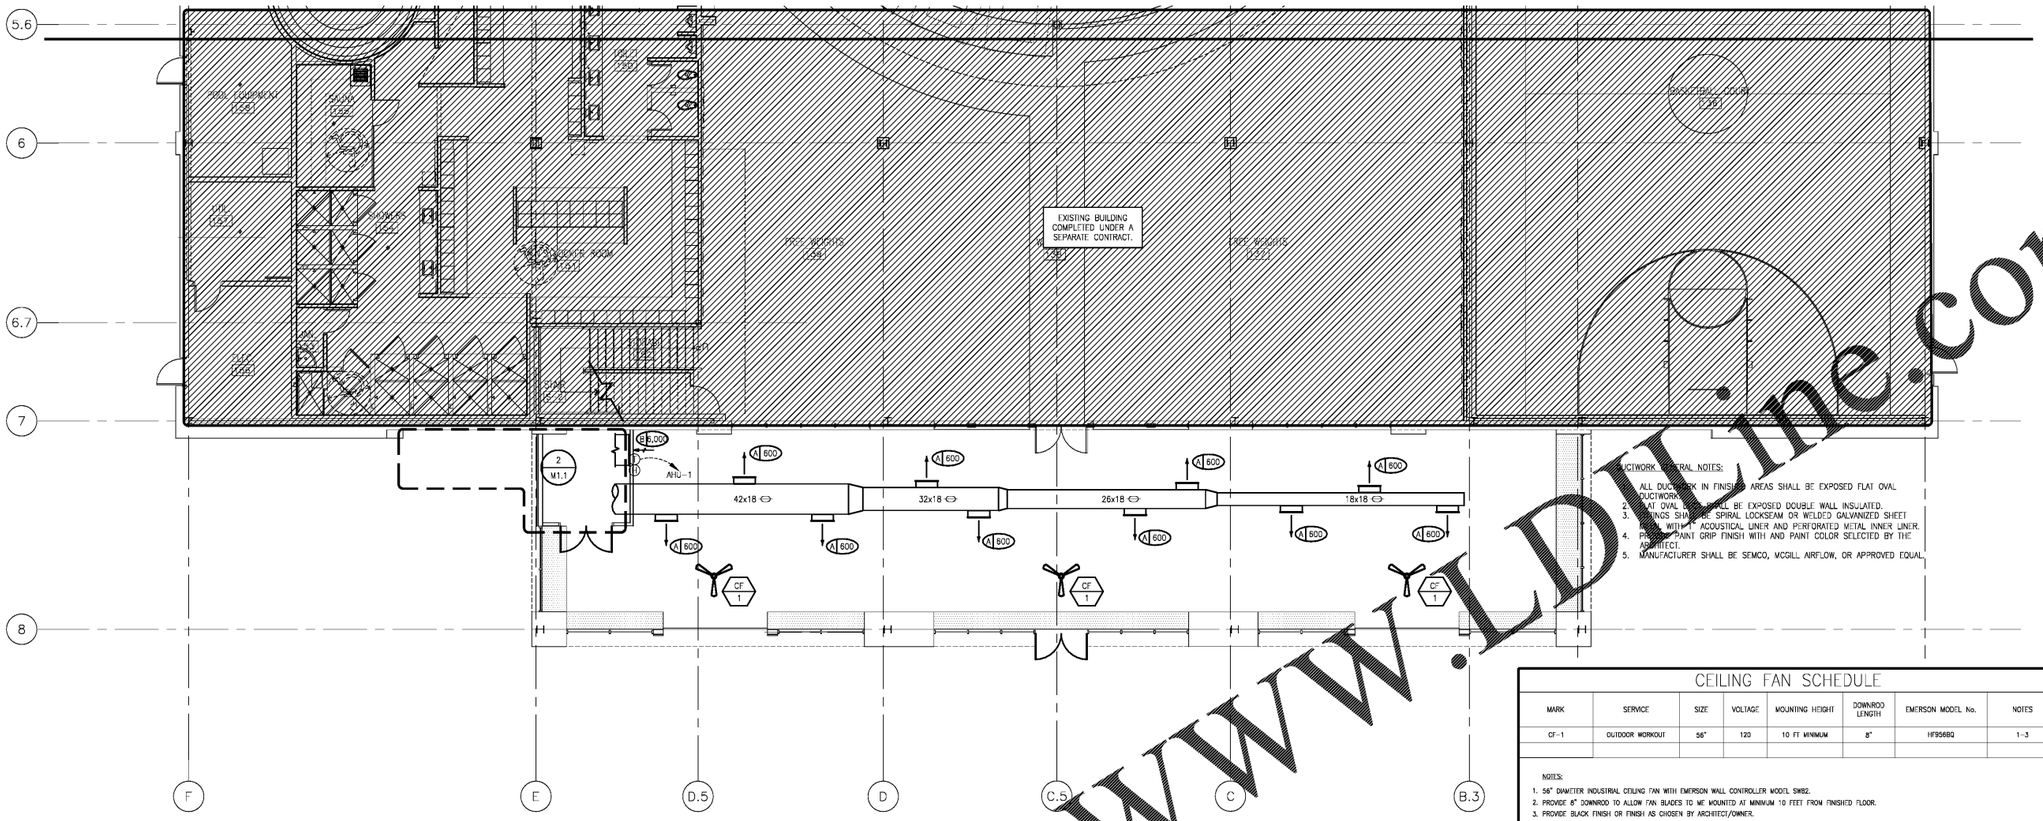

DUCTWORK GENERAL NOTES:

1. ALL DUCTWORK IN FINISHED AREAS SHALL BE EXPOSED FLAT OVAL DUCTWORK.
2. FLAT OVAL DUCTWORK SHALL BE EXPOSED DOUBLE WALL INSULATED.
3. DUCTWORK SHALL BE SPIRAL LOCKSEAM OR WELDED GALVANIZED SHEET METAL WITH 1" ACOUSTICAL LINER AND PERFORATED METAL INNER LINER.
4. PROVIDE PAINT GRIP FINISH WITH AND PAINT COLOR SELECTED BY THE ARCHITECT.
5. MANUFACTURER SHALL BE SEMCO, MCGILL AIRFLOW, OR APPROVED EQUAL.

CEILING FAN SCHEDULE

MARK	SERVICE	SIZE	VOLTAGE	MOUNTING HEIGHT	DOWNROD LENGTH	EMERSON MODEL No.	NOTES
CF-1	OUTDOOR WORKOUT	56"	120	10 FT MINIMUM	8"	HF956BQ	1-3

NOTES:
1. 56" DIAMTER INDUSTRIAL CEILING FAN WITH EMERSON WALL CONTROLLER MODEL SW82.
2. PROVIDE 8" DOWNROD TO ALLOW FAN BLADES TO BE MOUNTED AT MINIMUM 10 FEET FROM FINISHED FLOOR.
3. PROVIDE BLACK FINISH OR FINISH AS CHOSEN BY ARCHITECT/OWNER.

1 M1.1 MECHANICAL PLAN
SCALE: 1/8" = 1'-0"

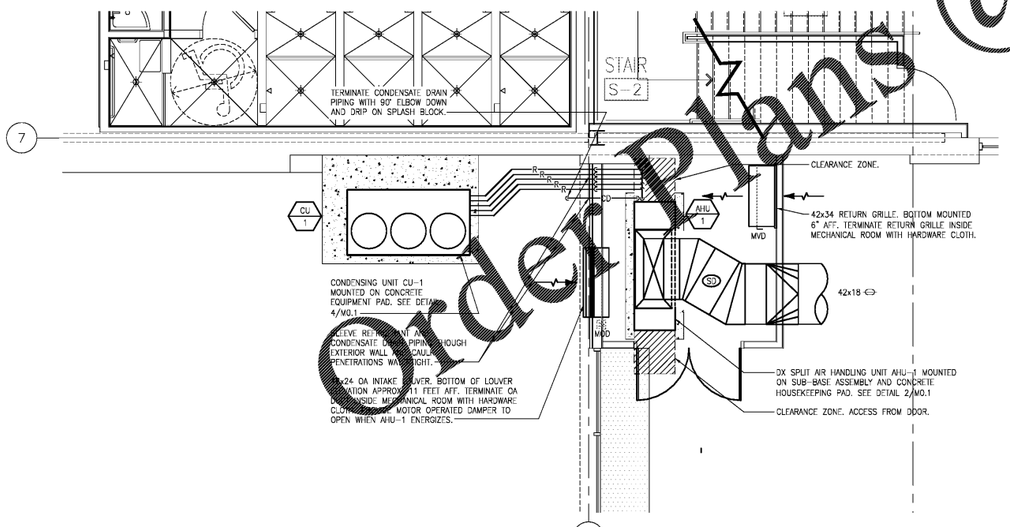

2 M1.1 LARGE SCALE MECHANICAL ROOM PLAN
SCALE: 1/4" = 1'-0"

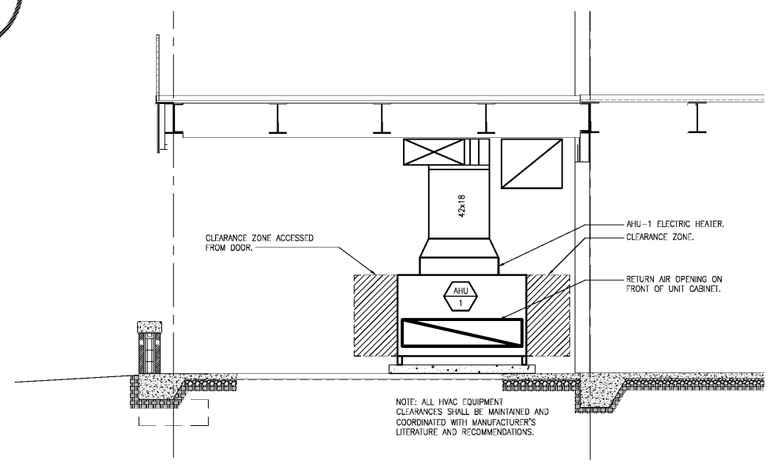

3 M1.1 MEHANICAL ROOM SECTION
SCALE: 1/4" = 1'-0"

Order Plans @ WWW.LDRLine.com

Pate Design Group, Inc.
Architecture / Interiors

1640 Powers Ferry Rd SE
Bld. 16, Ste. 300
Marietta, Georgia 30067

(p) 770-814-0885
(f) 770-814-0886

kirby@patedesigngroup.com

ONELIFE FITNESS
PORCH ENCLOSURE
4512 HOLLY SPRINGS PKWY
HOLLY SPRINGS, GA 30115

Revisions:

No.	Date	Description
	9/23/19	PERMIT

MECHANICAL FLOOR PLANS

Drawn: JMF
Checked: CLG
Contract No.: 19-30
Scale: AS INDIC
Date: 080619
Last Rev.:

GEORGIA REGISTERED PROFESSIONAL ENGINEER 01-20-19 JUSTIN B. TRACY

M1.1

2 of 2 sheets

RELEASED FOR CONSTRUCTION

THIS DRAWING IS THE PROPERTY OF PATE DESIGN GROUP AND IS NOT TO BE COPIED IN WHOLE OR IN PART. IT IS TO BE USED FOR THE PROJECT AND SITE SPECIFICALLY IDENTIFIED HEREIN AND IS NOT TO BE USED IN ANY OTHER PROJECT. IT IS TO BE RETURNED UPON REQUEST.