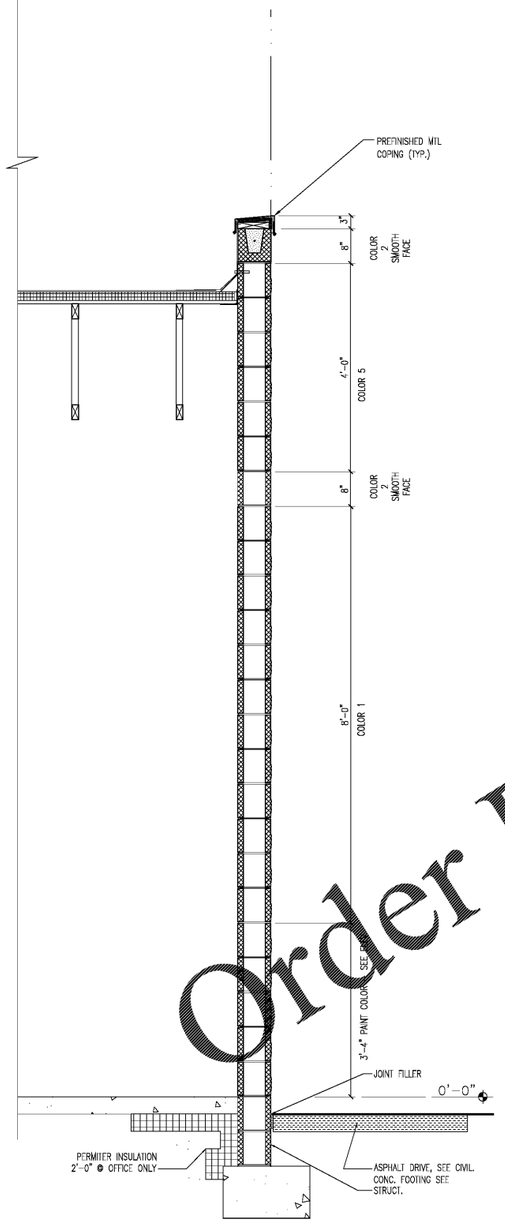

1 A-302 WALL SECTION
3/4"=1'-0"

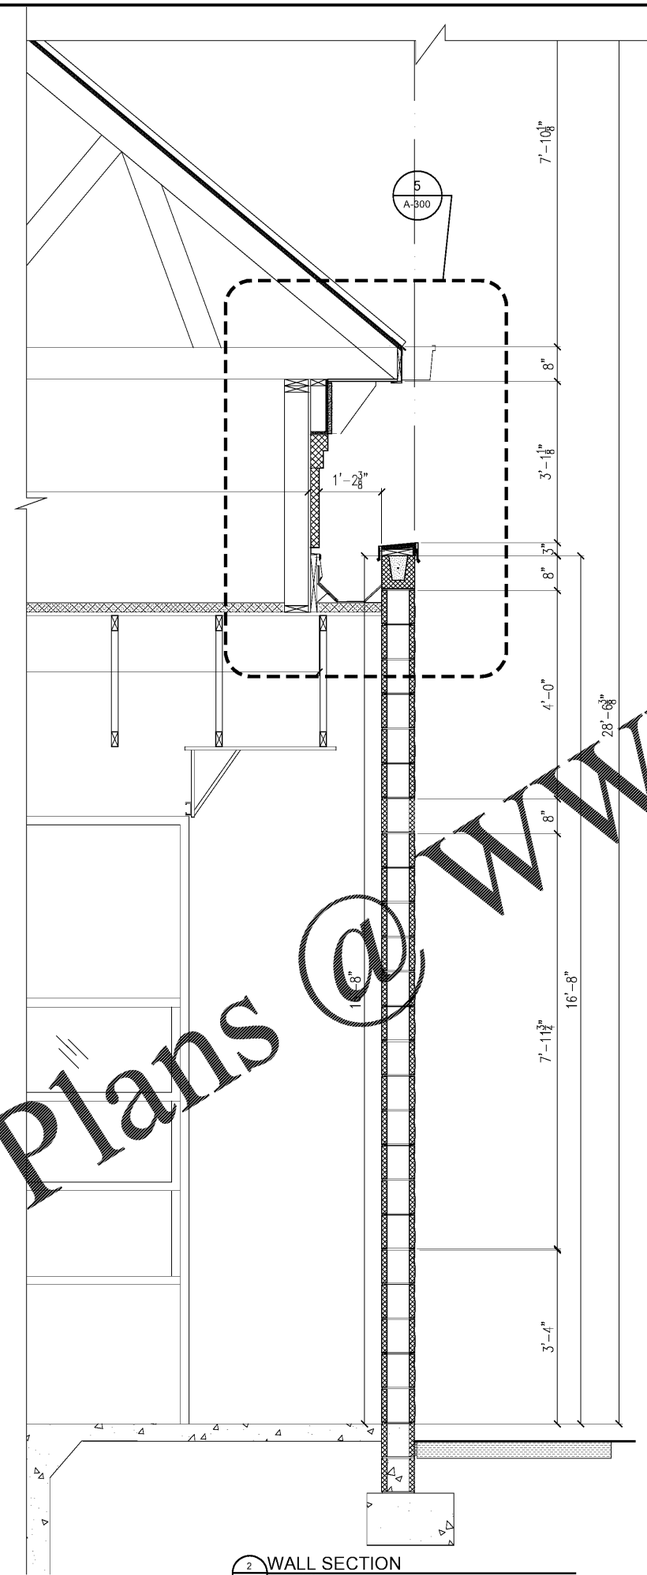

2 A-302 WALL SECTION
3/4"=1'-0"

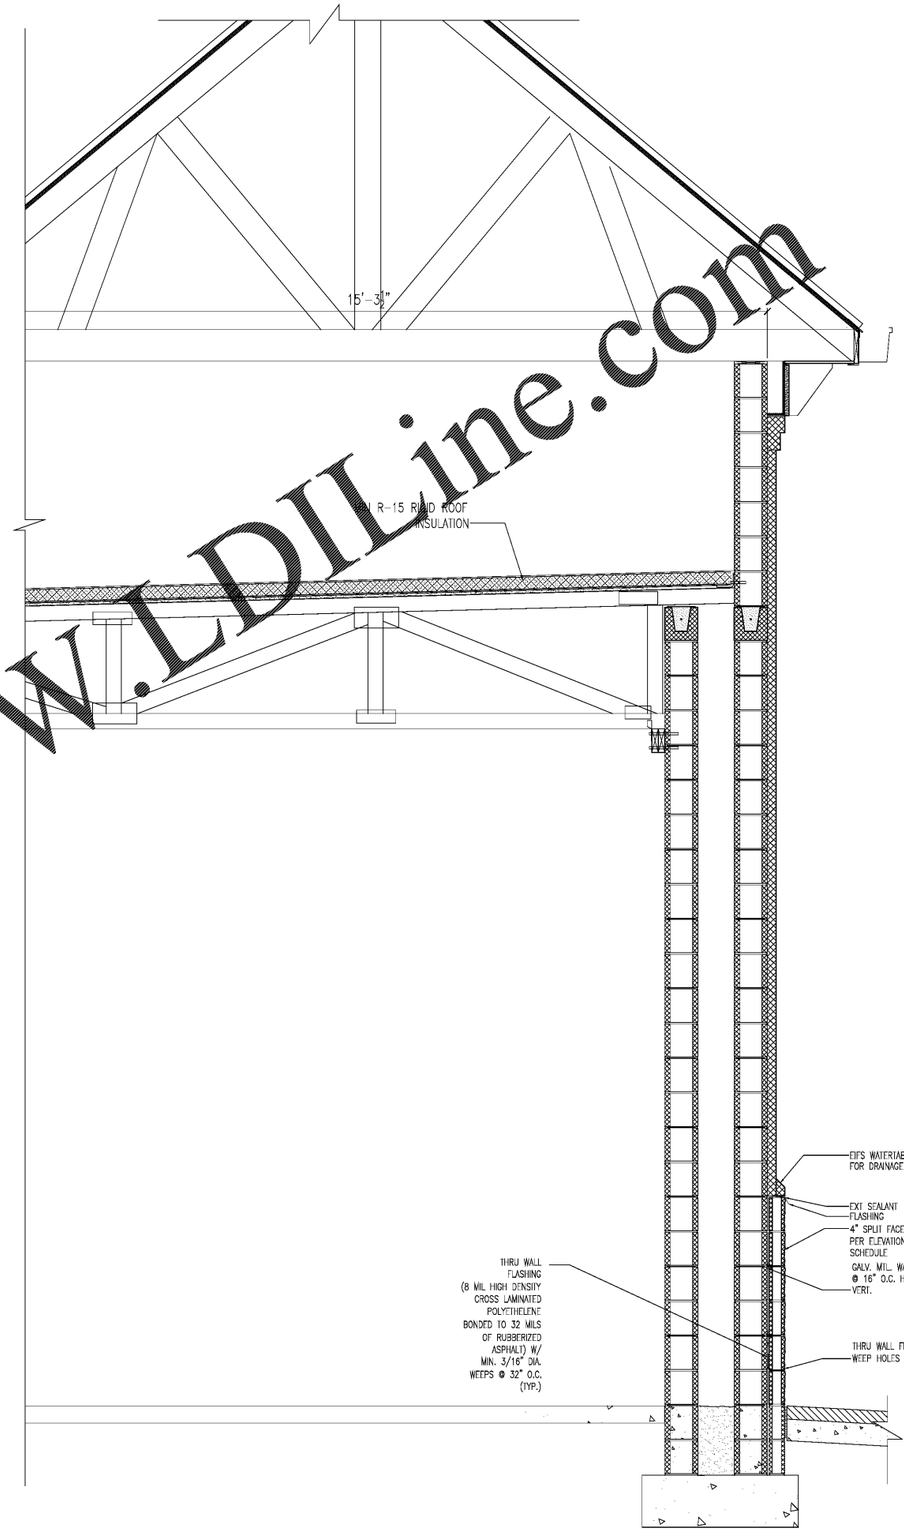

3 A-302 WALL SECTION
3/4"=1'-0"

Order Plans @ WWW.LDIL.ine.com

TAKE 5 OIL CHANGE
11909 E. MLK JR BLVD
SEFFNER, FL 33584

FOR:
TAKE 5 OIL CHANGE / DRIVEN BRANDS
CHARLOTTE NC

1212 KENILWORTH AVENUE
CHARLOTTE, NORTH CAROLINA 28204
PHONE: 704.370.0006 FAX: 704.370.0606
www.childreyrobinson.com
CHILDREY ROBINSON ASSOCIATES

This Drawing is the property of Childrey Robinson Associates. The Drawing is not to be copied or reproduced in whole or in part or the information here shown is not to be used on any other project and must be returned to Childrey Robinson Associates upon request.

Copyright 2005, Childrey Robinson Associates.

Written dimensions take precedence over scaled dimensions.

STATE OF FLORIDA
JACQUELYNE BLAIR QUIRK
AR0016286
REGISTERED ARCHITECT
6-24-19

REV.	DESCRIPTION

DATE
06-24-2019

SHEET TITLE
SECTIONS AND DETAILS

SHEET NO.
A-302

Z:\0000 PROJECT DRAWING FILES\T - V PROJECTS\TAKE 5 SEFFNER FL\BASE 05291D.DWG