NOTE:
LEGEND INFORMATION
PROVIDED BY THE 2010
ADA STANDARDS AND
2009 ANSI STANDARDS

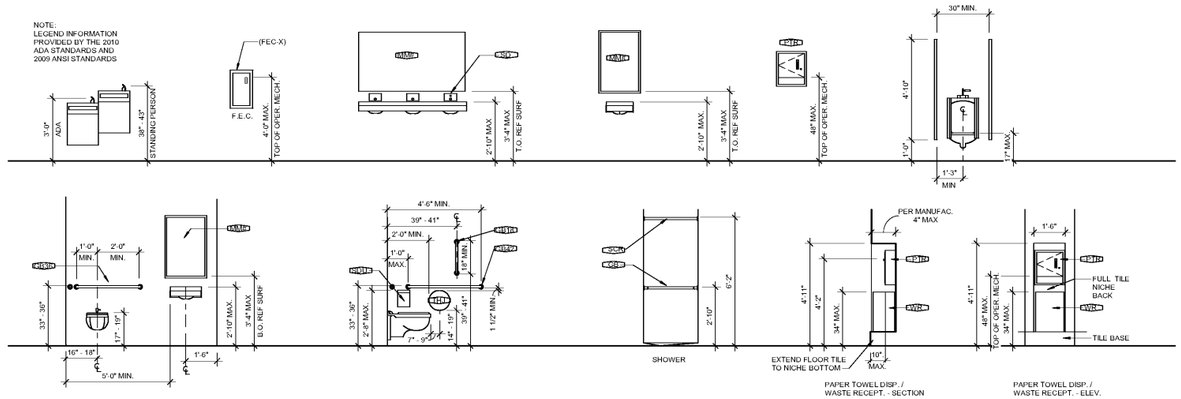

E1 TYPICAL MOUNTING HEIGHTS
3/8" = 1'-0"

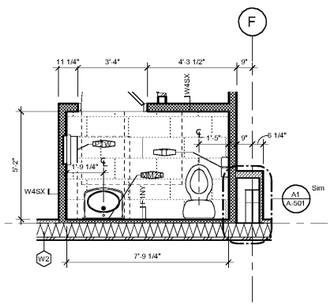

C1 ENLARGED PLAN - OFFICE PRVT RR
3/8" = 1'-0"

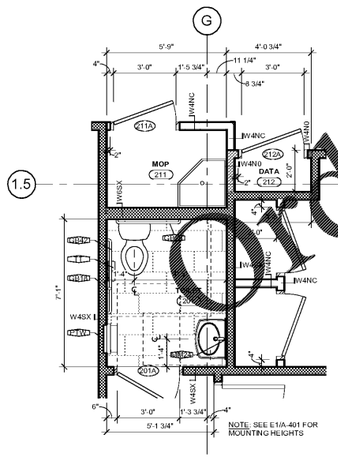

A1 ENLARGED PLAN - LOBBY RR
3/8" = 1'-0"

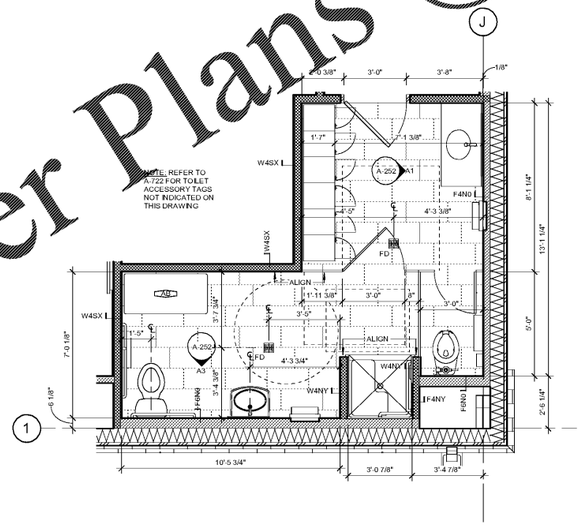

A2 ENLARGED PLAN - WOMEN'S RESTROOM / LOCKER ROOM
3/8" = 1'-0"

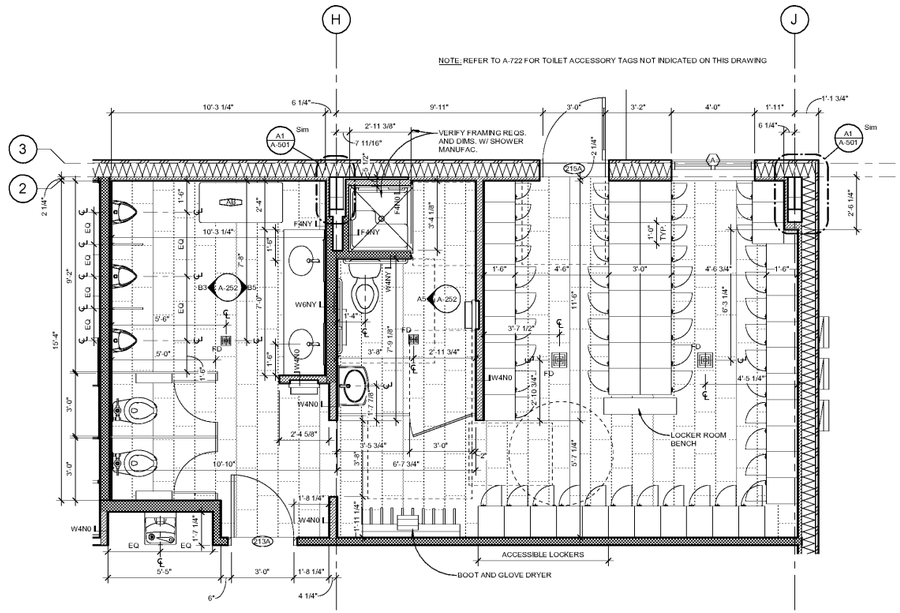

A4 ENLARGED PLAN - MEN'S RESTROOM / LOCKER ROOM
3/8" = 1'-0"

TOILET ACCESSORIES LEGEND

	DESCRIPTION
AB	ACCESSIBLE BENCH, 20" x 48", SLIP-RESISTANT SURFACE
TT	TOILET TISSUE DISPENSER
TTJ	TOILET TISSUE DISPENSER, JUMBO
PTF	PAPER TOWEL DISPENSER, FOLDED
PTW	COMBINATION PAPER TOWEL DISPENSER / WASTE RECEPTACLE, SEMI-RECESSED
GB18	18" GRAB BAR
GB36	36" GRAB BAR
GB42	42" GRAB BAR
SDU	SANITARY PRODUCT DISPOSAL UNIT
MM24	STAINLESS STEEL MIRROR UNIT - 2'-0" W x 4'-0" H
MM36	STAINLESS STEEL MIRROR UNIT - 3'-0" W x 4'-0" H
SC	SHOWER CURTAIN

Quail Hollow CLUB

MAINTENANCE BUILDINGS

LS3P
227 WEST TRADE STREET SUITE 700
CHARLOTTE, NORTH CAROLINA 28202
TEL. 704.333.6686 FAX 704.333.2926
WWW.LS3P.COM

MEMBERS OF THE AMERICAN INSTITUTE OF ARCHITECTS

COPYRIGHT 2020 ALL RIGHTS RESERVED
PRINTED OR ELECTRONIC DRAWINGS AND DOCUMENTATION MAY NOT BE REPRODUCED IN ANY FORM WITHOUT WRITTEN PERMISSION FROM LS3P ASSOCIATES LTD.

REVISIONS:

No.	Description	Date

PROJECT: 9600-197950
DATE: 19 JUNE 2020
DRAWN BY: Author
CHECKED BY: Checker

ENLARGED PLANS

A-401

CONSTRUCTION DOCUMENTS

Order Plans @ WWW.LDILine.com

BIM 360://Quail Hollow Maintenance Facilities/Arch_QHC Maintenance Buildings_2018.rvt
6/26/2020 9:55:48 PM