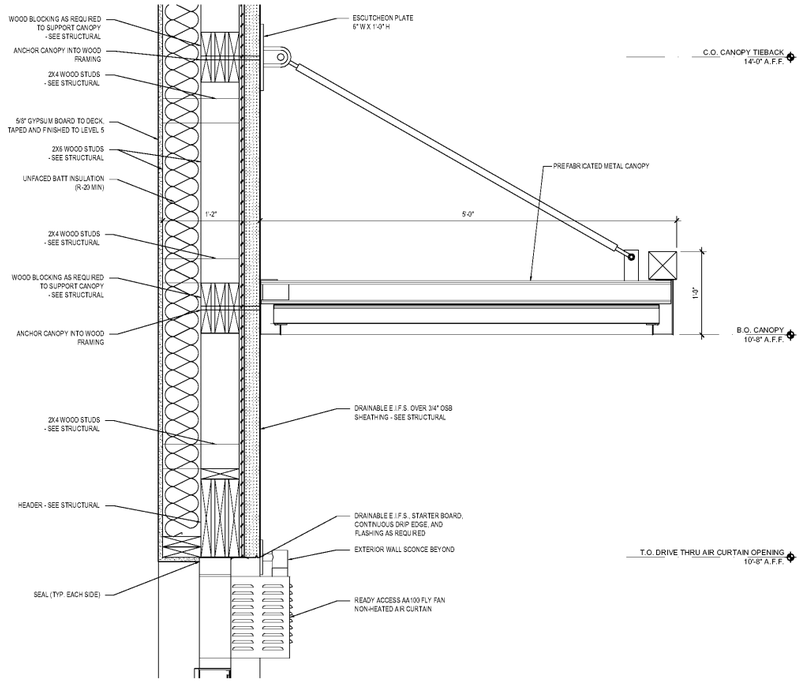

1 A-6.1 SECTION DETAIL
Scale: 1-1/2"=1'-0"

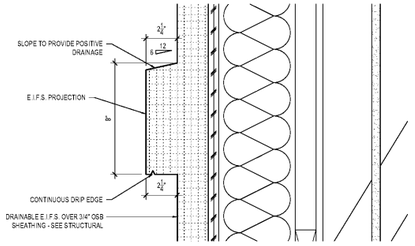

2 A-6.1 SECTION DETAIL
Scale: 3"=1'-0"

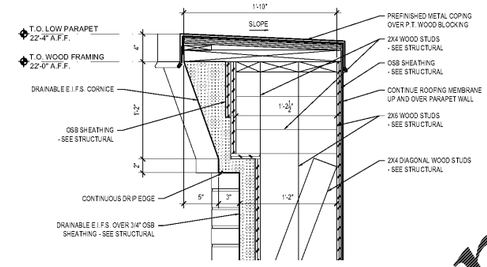

3 A-6.1 SECTION DETAIL
Scale: 1-1/2"=1'-0"

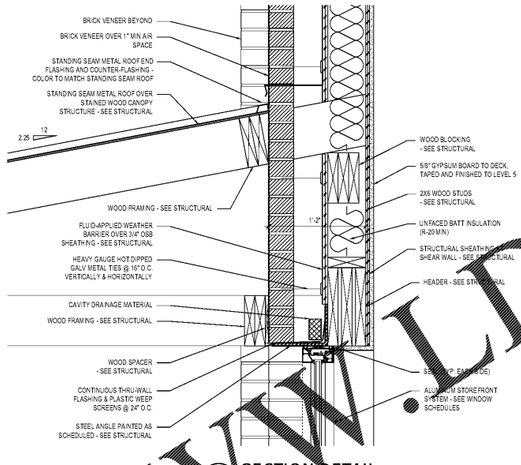

4 A-6.1 SECTION DETAIL
Scale: 1-1/2"=1'-0"

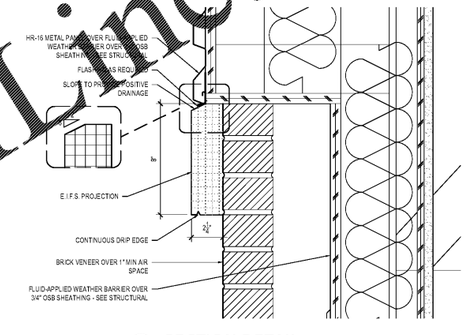

5 A-6.1 SECTION DETAIL
Scale: 3"=1'-0"

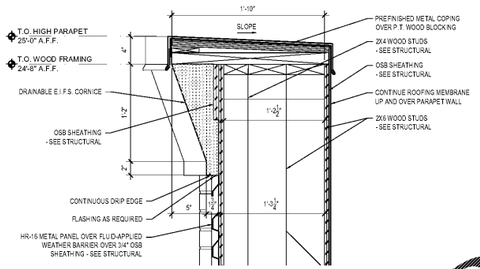

6 A-6.1 SECTION DETAIL
Scale: 1-1/2"=1'-0"

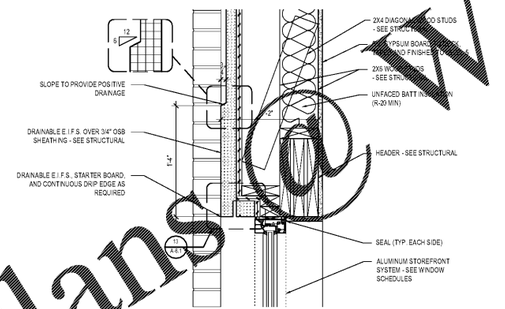

7 A-6.1 SECTION DETAIL
Scale: 1-1/2"=1'-0"

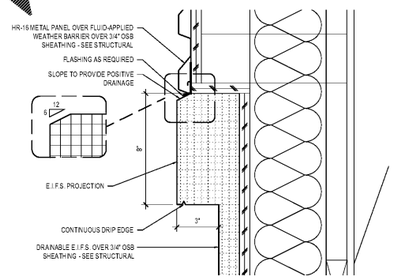

8 A-6.1 SECTION DETAIL
Scale: 3"=1'-0"

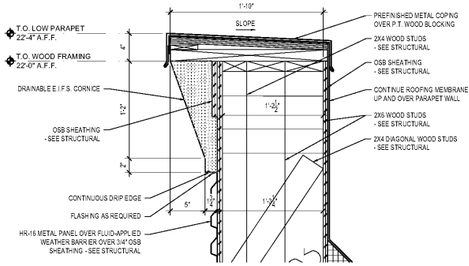

9 A-6.1 SECTION DETAIL
Scale: 1-1/2"=1'-0"

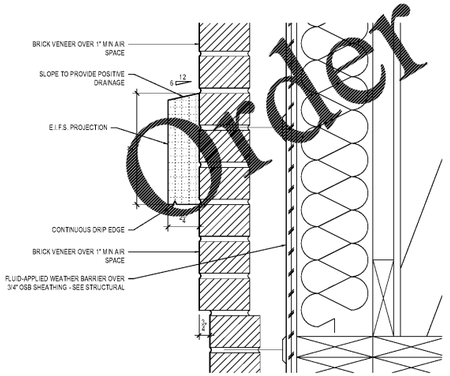

10 A-6.1 SECTION DETAIL
Scale: 3"=1'-0"

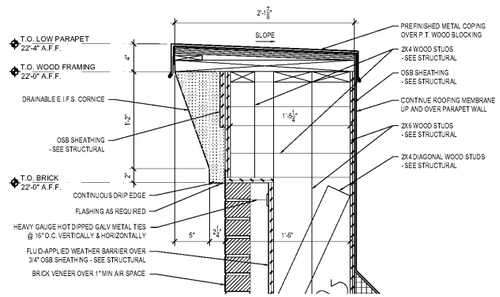

11 A-6.1 SECTION DETAIL
Scale: 1-1/2"=1'-0"

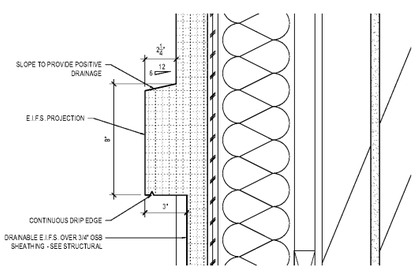

12 A-6.1 SECTION DETAIL
Scale: 3"=1'-0"

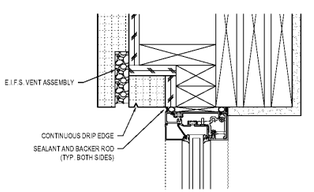

13 A-6.1 SECTION DETAIL
Scale: 3"=1'-0"

Order Plans @ WWW.LDII.ine.com

ROBERT JOHNSON
architects
1808 West Morehead St.
Charlotte, NC 28208
T 704 / 342.1058

STAMPS

ROBERT LEE JOHNSON NORTH CAROLINA REGISTERED 5612 PROFESSIONAL ENGINEER CHARLOTTE, NC
07.01.20

ROBERT L. JOHNSON ARCHITECT NORTH CAROLINA REGISTERED CERT. NO. 5562 CHARLOTTE, NC

CONSULTANT

ALBEMARLE SHOPS

CHARLOTTE, NC

PROJECT NUMBER 1943

ISSUE DATE
FOR CONSTRUCTION ONLY 07.01.20

DRAWING DATA
DRAWN BY: EH/BM
CHECKED BY: TH

SHEET TITLE
SECTION DETAILS

This drawing is the property of ROBERT JOHNSON ARCHITECTS, Inc. and is not to be reproduced or copied in whole or in part. It is only to be used for the project and site specifically identified herein and is not to be used on any other project. It is to be returned upon request.

SHEET NUMBER
A-6.1