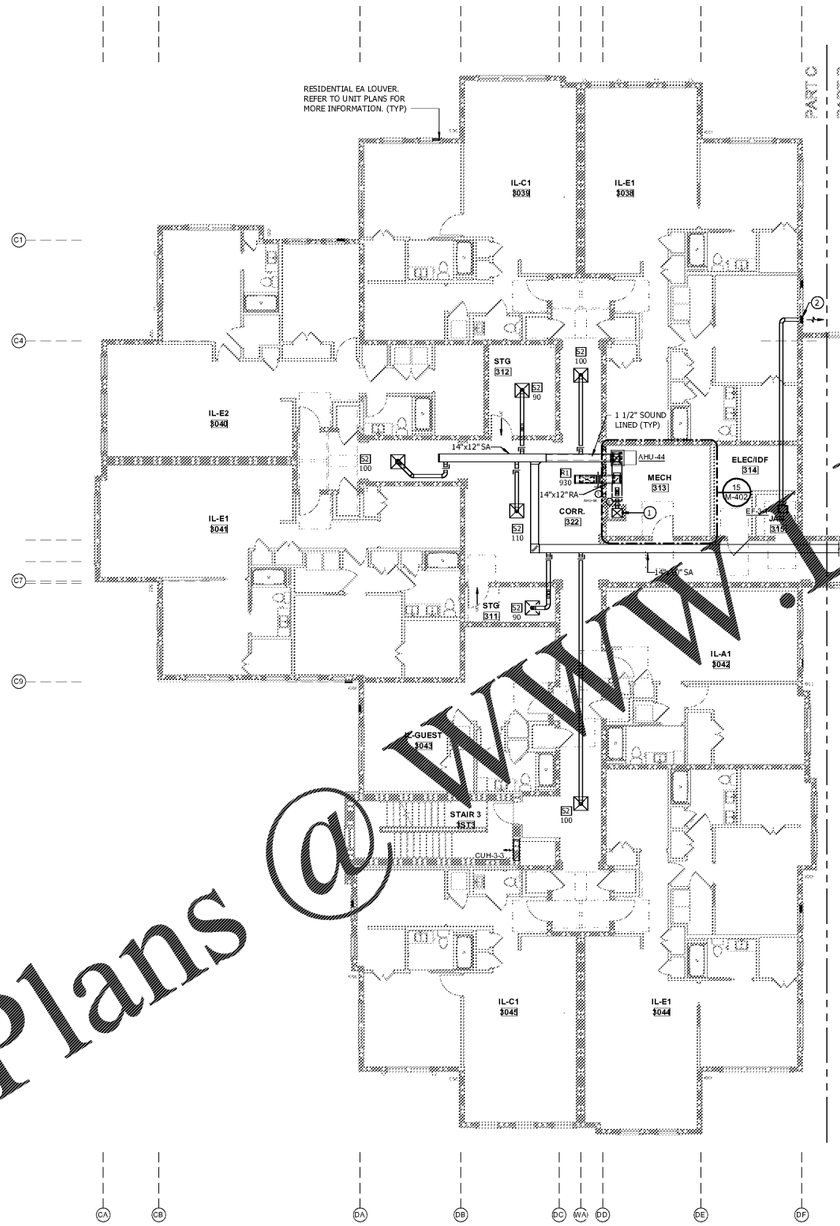

THIRD FLOOR PART PLAN - MECHANICAL - C

SCALE: 1/8" = 1'-0"

DRAWING NOTES:

1. 18x16 OUTSIDE AIR UP AND DOWN.
2. PROVIDE 1'-0" x 1'-0" EXHAUST AIR LOUVER WITH BIRDSCREEN AND 12" DEEP PLENUM.

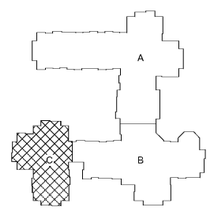

Key Plan - Part C

SCALE: 1" = 100'-0"

SCALE: 1/8" = 1'-0"

8 0 8 16

Order Plans @ WWW.LDILine.com

bct

architect | designer
BCT ARCHITECTS
100 North Charles Street, 18th floor
Baltimore, MD 21201
410.837.2727
www.bctarchitects.com

structural engineer
CARROL ENGINEERING, INC.
215 Shilling Circle, Suite 102
Hunt Valley, MD 21031
t 410.785.7423
www.carrollengineering.com

mep engineer
KIBART, INC.
901 Dulaney Valley Road, Suite 301
Towson, MD 21204
t 410.494.1111
www.kibart.com

civil engineer
HLA, Inc.
29A Leinback Drive
Charleston, SC 29407
t 843.763.1166
www.hlainc.com

landscape architect
LAND DESIGN, LLC
200 South Peyton Street
Alexandria, VA 22314
t 703.549.7784
www.LandDesign.com

interior designer
AUMEN ASNER
100 North Charles Street, Suite 910
Baltimore, MD 21201
t 410.837.2767
www.aumenasner.com

code + life safety consultant
KOFFEL ASSOCIATES, INC.
8815 Centre Park Dr., Suite 200
Columbia, MD 21045
t. 410.794.1610
www.koffel.com

project
DHEC Project Number #: 637063

BEES FERRY SENIOR LIVING

3097 Bees Ferry Road
Charleston, South Carolina 29414

client | owner
3097 BEES FERRY ROAD, LLC
3535 Colonel Vanderhost Circle
Mount Pleasant, SC 29466
t 843.296.3985

seal | signature

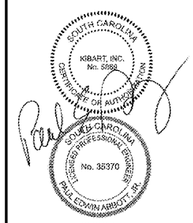

10/18/2019

revisions

No.	Date	Title

sheet title

THIRD FLOOR PART PLAN - MECHANICAL - C

issue date 10/18/2019

sheet number

M-209

© 2019 BCT Architects LLC 17-220